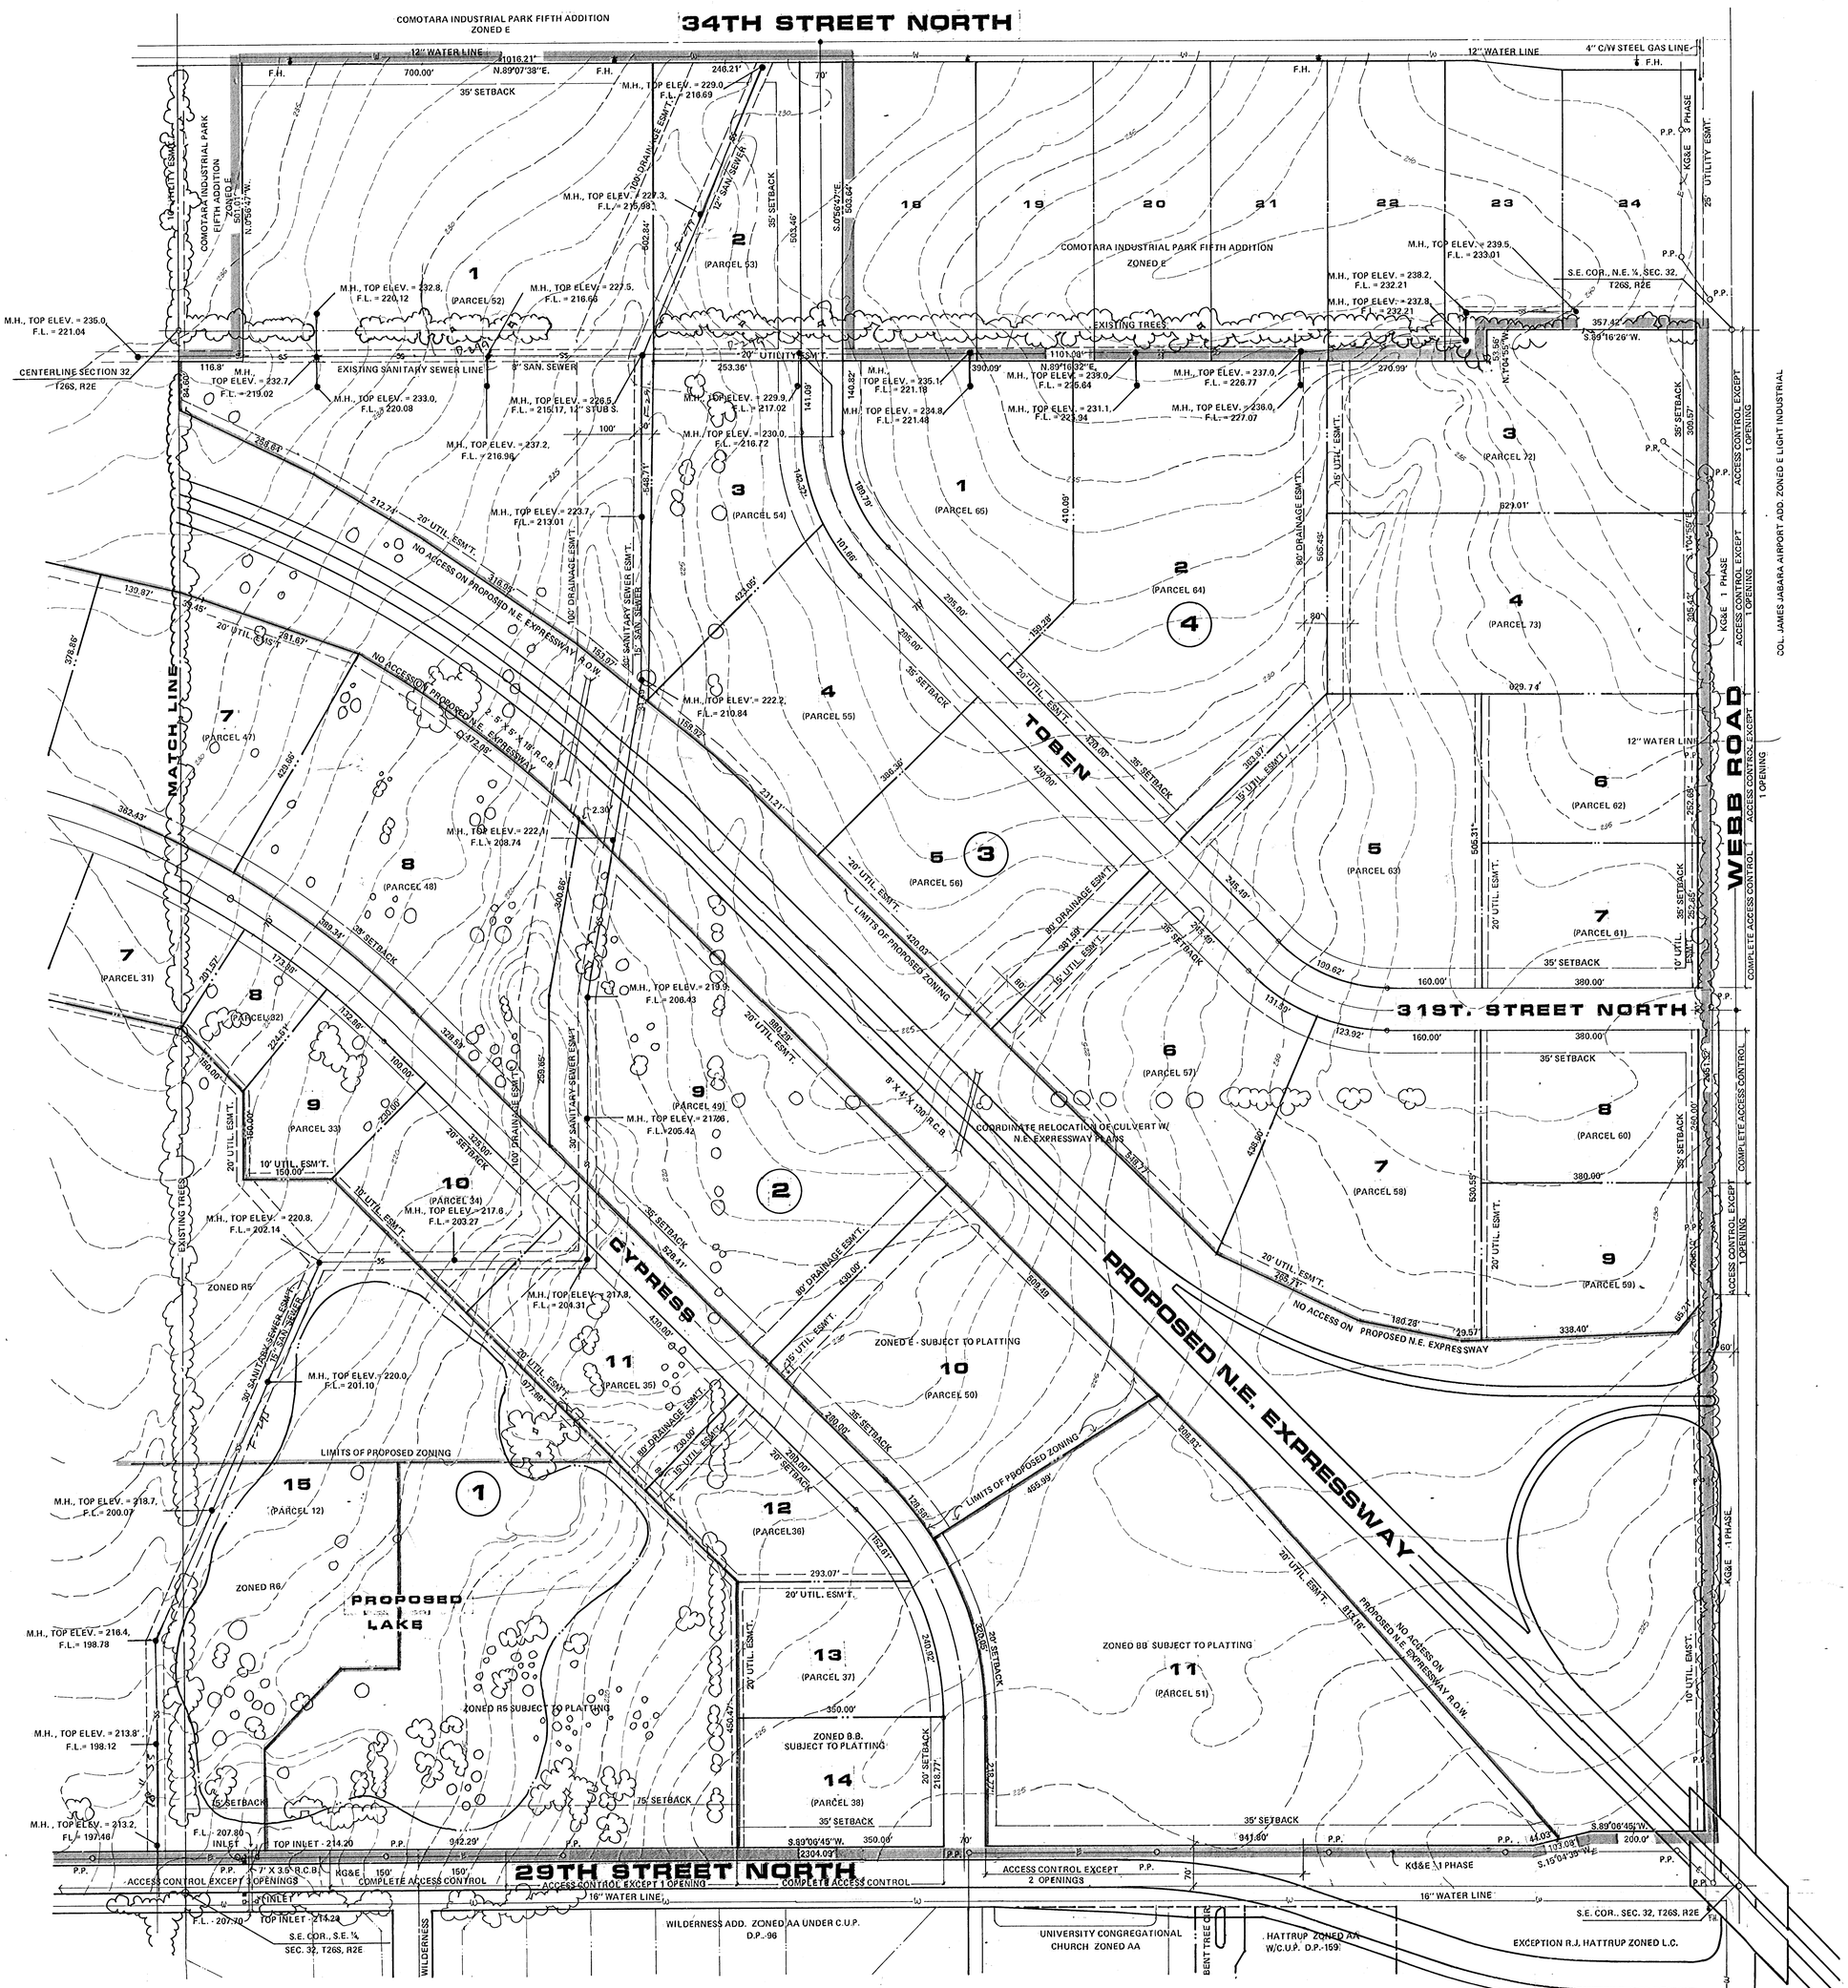

PRELIMINARY PLAT SHEET 2 OF 2

MEDITERRANEAN PLAZA

N W E S

CONTOUR INTERVAL = 1'
SCALE: 1" = 100'

200 100 50 0 50 100 200

OWNER: WOODLAWN DEVELOPMENT COMPANY, 151 N. MAIN, SUITE 300, WICHITA, KS 67202

12/8/86 12/15/86

BILL G. YUNG DESIGN
4912 E. 29TH STREET NORTH WICHITA, KS 67220 316-683-5567