JAMES PLACE

AN ADDITION TO THE CITY OF WICHITA, SEDGWICK CO., KANSAS

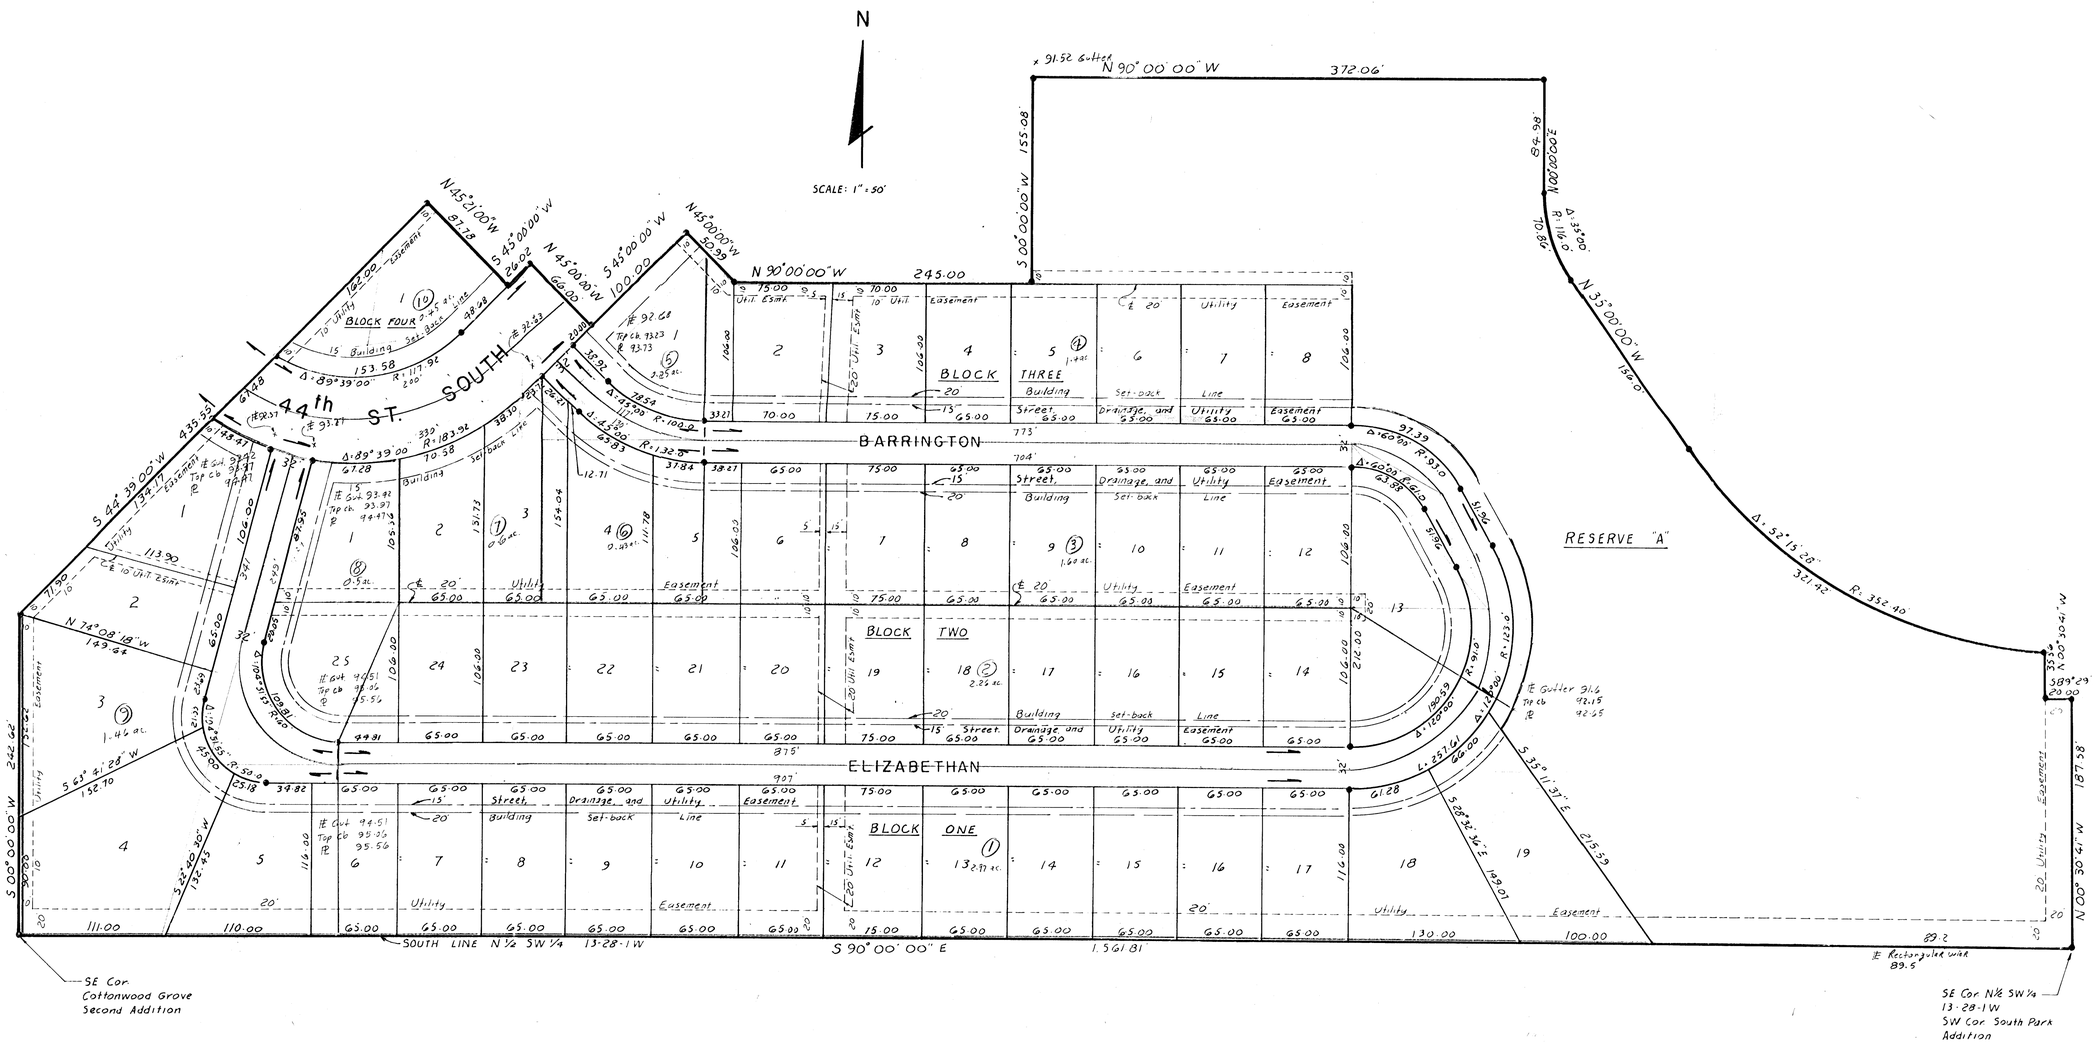

JULY 28, 1989