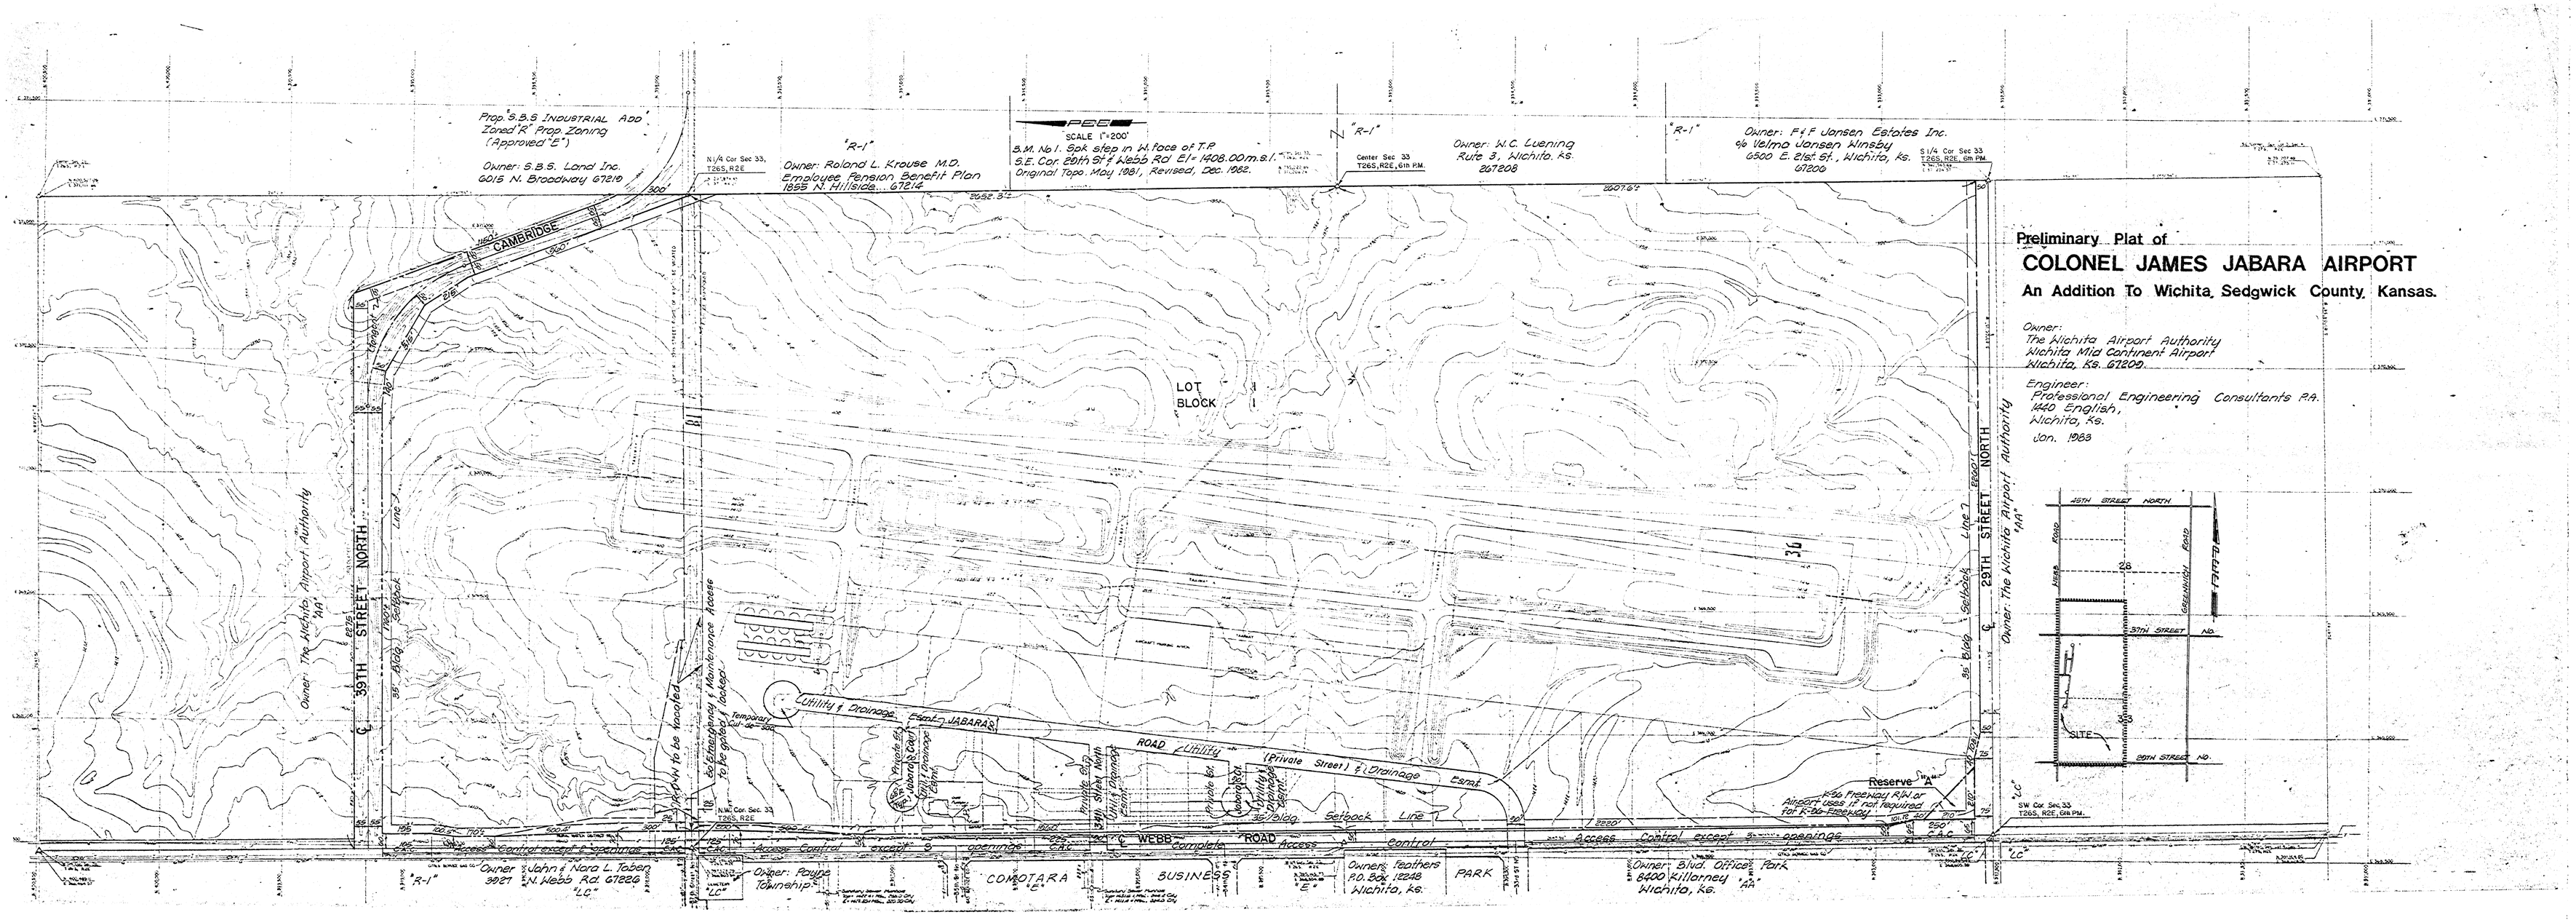
Preliminary Plat of
COLONEL JAMES JABARA AIRPORT
An Addition To Wichita, Sedgwick County, Kansas.
Owner:
The Wichita Airport Authority
Wichita Mid Continent Airport
Wichita, Ks. 67209.
Engineer:
Professional Engineering Consultants P.A.
1440 English,
Wichita, Ks.
Jan. 1988
SCALE 1"=200'
B.M. No 1. Spk step in W. face of T.P.
S.E. Cor. 29th St. & Webb Rd El = 1408.00 m.s.l.
Original Topo. May 1981, Revised, Dec. 1982.
Prop. S.B.S. INDUSTRIAL ADD
Zoned "R" Prop. Zoning
(Approved "E")
Owner: S.B.S. Land Inc.
6015 N. Broadway 67219
"R-1"
Owner: Roland L. Krause M.D.
Employee Pension Benefit Plan
1895 N. Hillside, 67214
Owner: W.C. Luening
Rute 3, Wichita, Ks.
267208
Owner: F.&F. Jansen Estates Inc.
% Velma Jansen Winsby
6500 E. 21st St., Wichita, Ks.
67206
N 1/4 Cor Sec 33, T26S, R2E
Center Sec 33 T26S, R2E, 6th P.M.
S 1/4 Cor Sec 33 T26S, R2E, 6th PM
CAMBRIDGE
LOT
BLOCK
29TH STREET NORTH
Owner: The Wichita Airport Authority
"A"
Setback
Line
Utility & Drainage Easmt.
JABARA
ROAD
(Private Street)
Reserve "A"
Access Control except openings
WEBB ROAD
Complete Access Control
Owner: John & Nora L. Toben
3927 N. Webb Rd. 67226
"LC"
Owner: Powers Township
COMOTARA
BUSINESS
PARK
Owner: Feathers
P.O. Box 12248
Wichita, Ks.
Owner: Blvd. Office Park
8400 Killarney
Wichita, Ks.
N.W. Cor. Sec. 33 T26S, R2E
S.W. Cor. Sec. 33 T26S, R2E, 6th P.M.
45TH STREET NORTH
37TH STREET NO.
29TH STREET NO.
GREENWICH ROAD
SITE