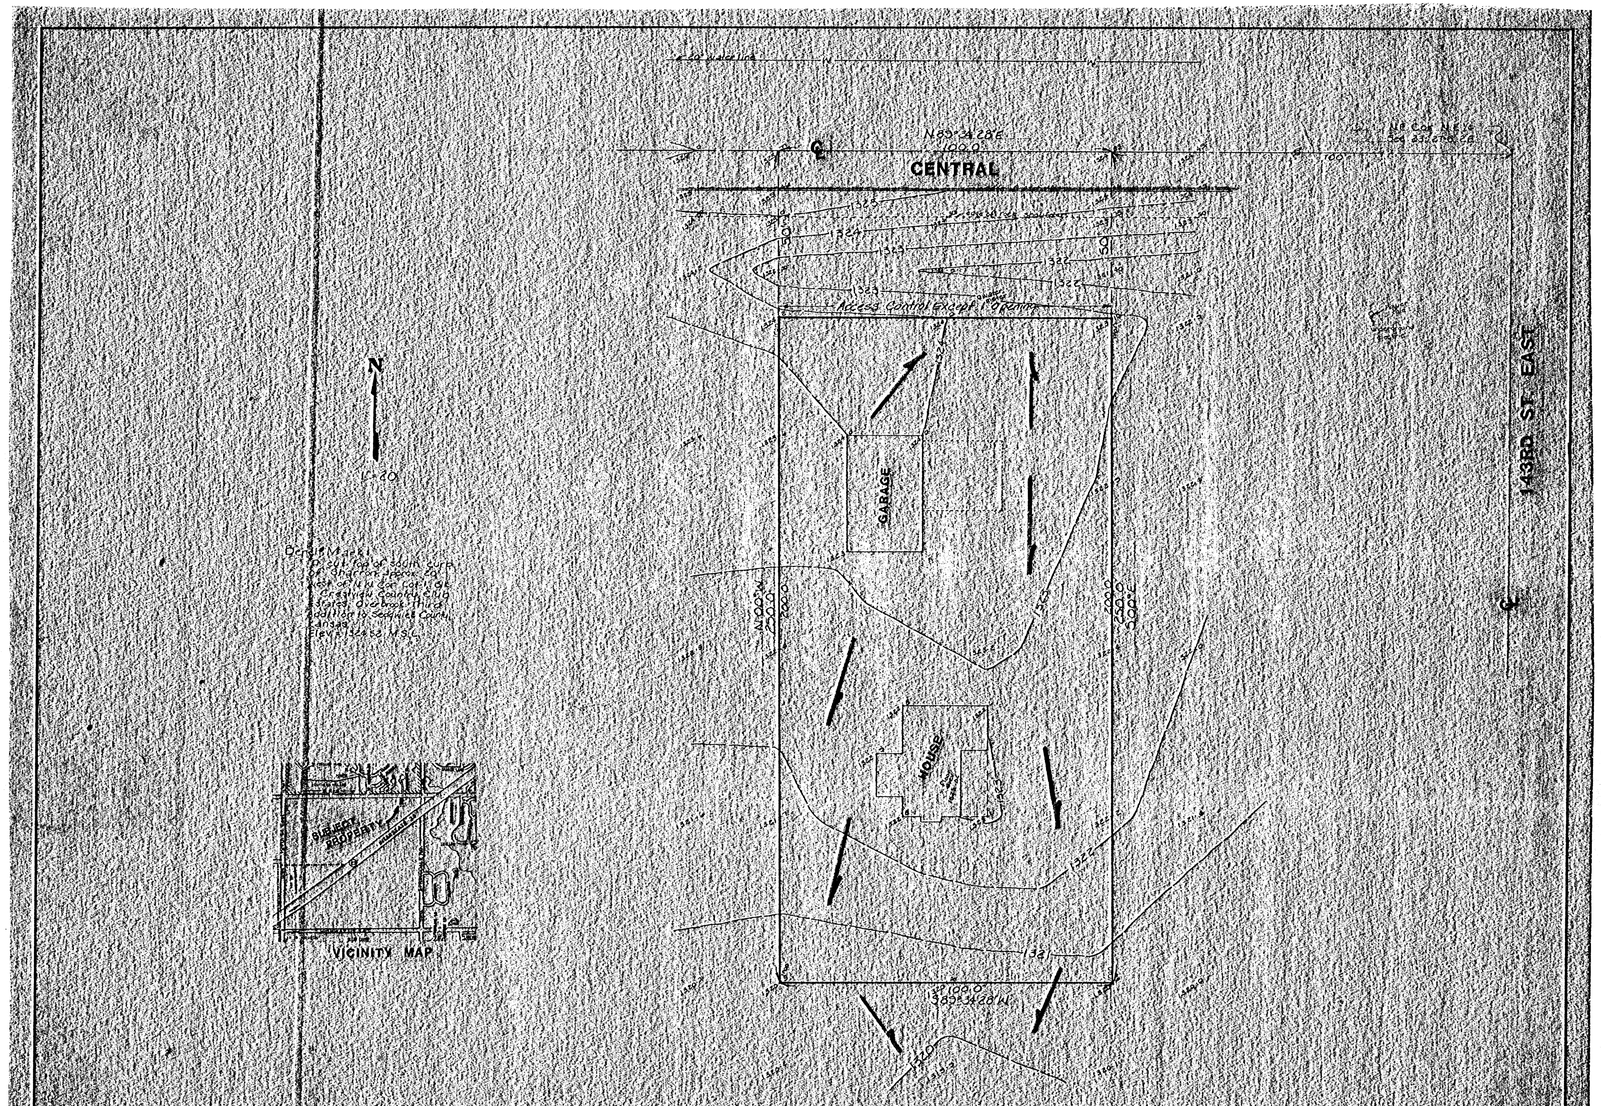

DRAINAGE CONCEPT

SKETCH PLAT

9 FEB. 90

REBER ADDITION

THE WEST 100 FEET OF THE EAST 300 FEET OF THE NORTH 250 FEET OF THE N.E. 1/4 OF SEC. 23, TWP. 27-S, R-2-E, OF THE 6TH P.M., SEDGWICK COUNTY, KANSAS.

OWNER: RALPH REBER

BAUGHMAN COMPANY, P.A.