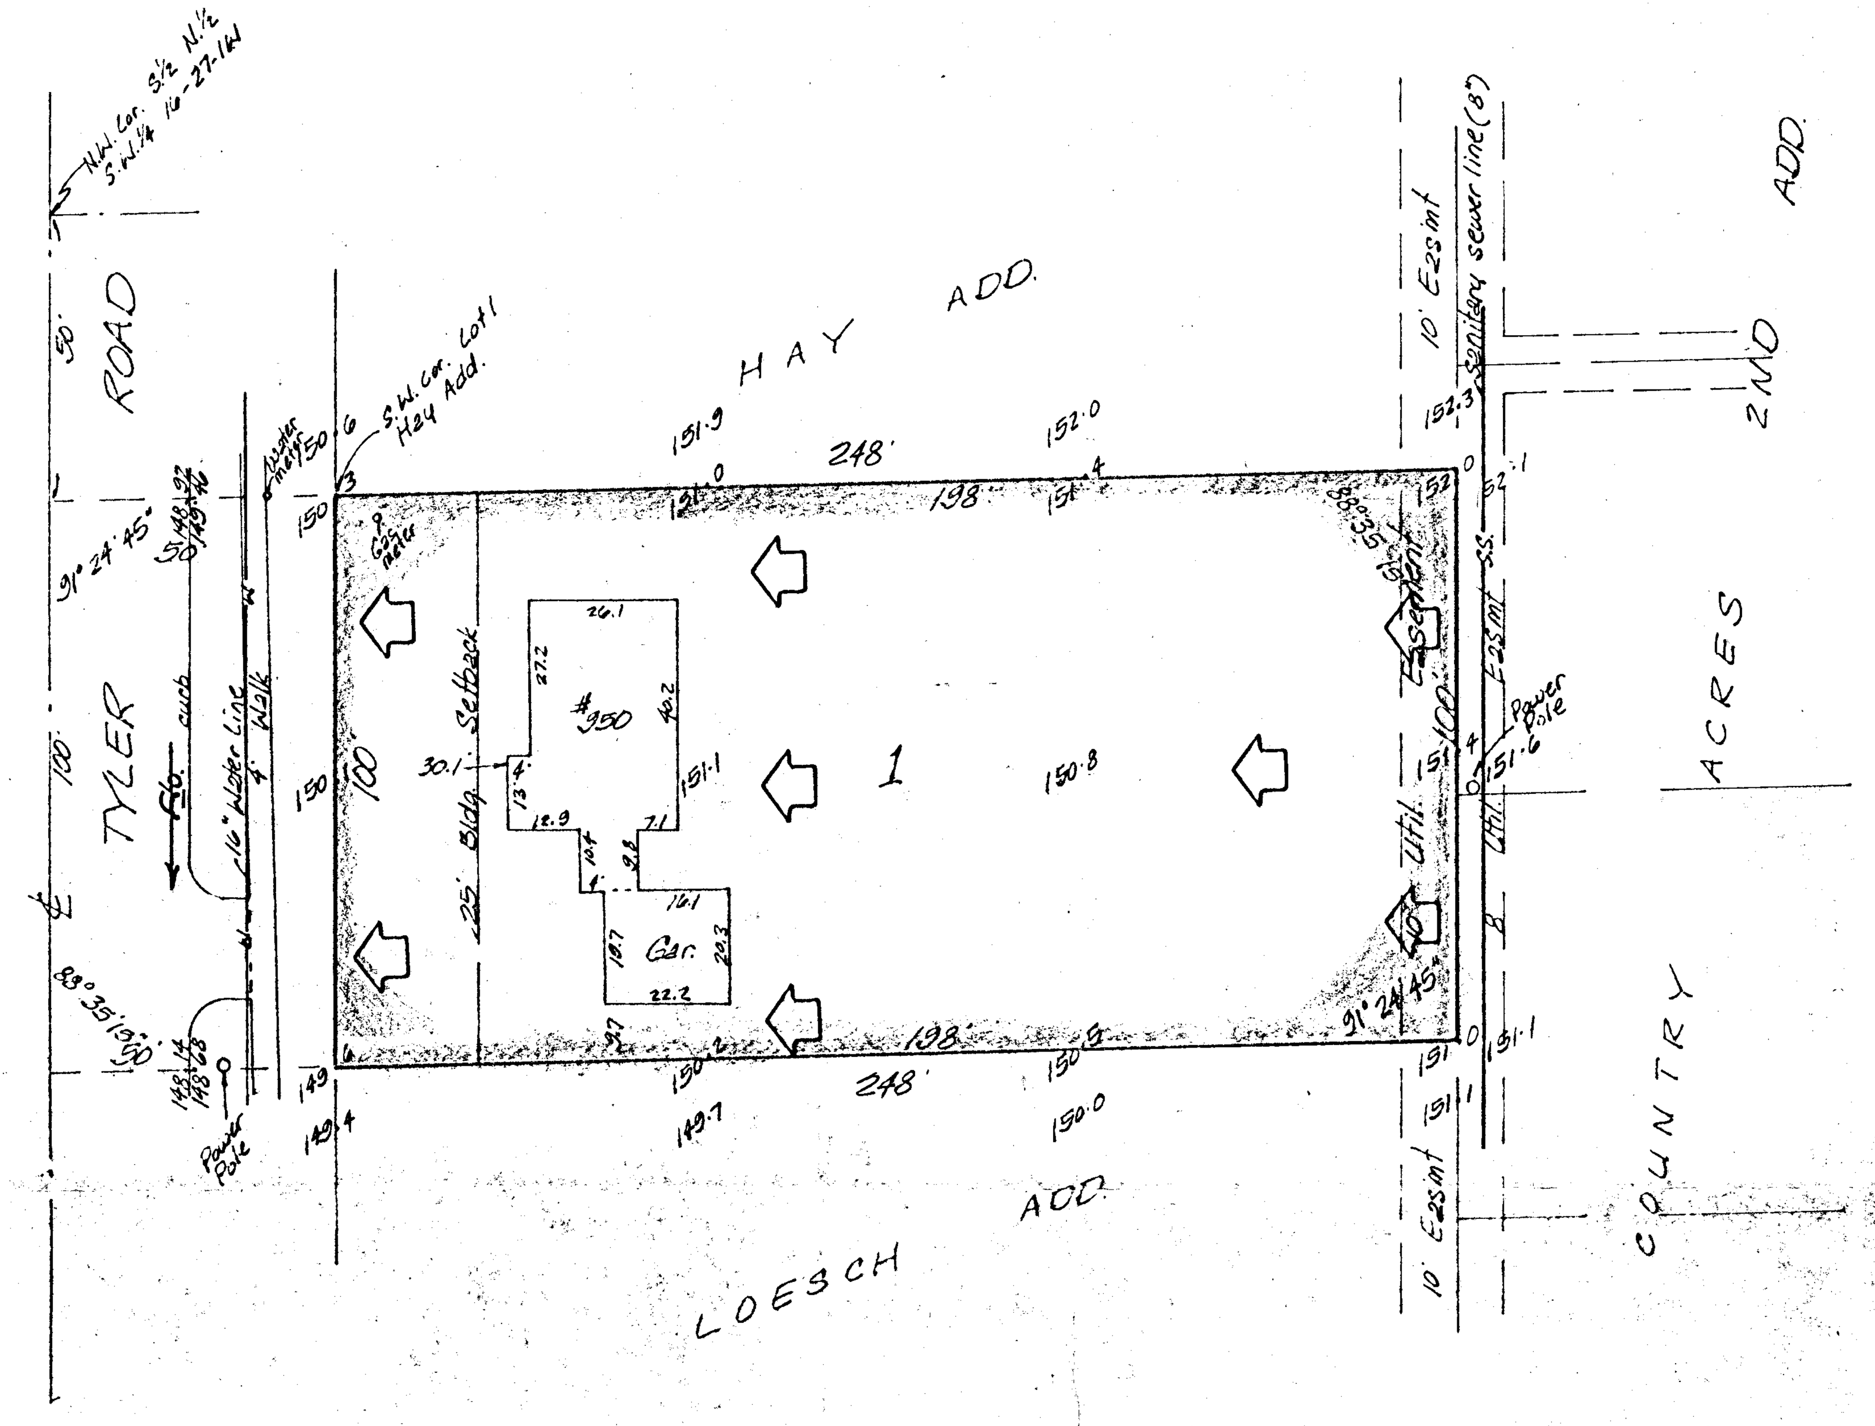

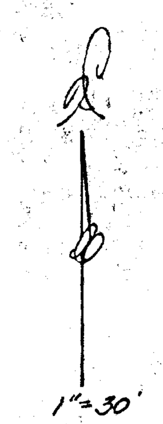

Drainage Plan

SKETCH PLAT

NIEDENS 4TH ADDITION

THE SOUTH 100 FEET OF THE NORTH 150 FEET OF THE WEST 248 FEET OF THE S.½ OF THE N.½ OF THE S.W.¼ 16-27-1W

Bench mark:
"M" in Mueller on fire hydrant at S.W. corner of Tyler & 9th St.
Elevation = 156.39 City Datum

OWNER: PRAIRIE HOMES INC.

BAUGHMAN COMPANY, P.A.
SURVEYING & ENGINEERING
316/262-7271 • 330 LAURA • WICHITA, KANSAS 67211

8-7-81