SKETCH PLAT

DOWNS ADDITION

REPLAT OF LOTS 659 & 660
OVERLOOK ADDITION TO WICHITA, KANSAS

OWNER: CHARLES M. DOWNS

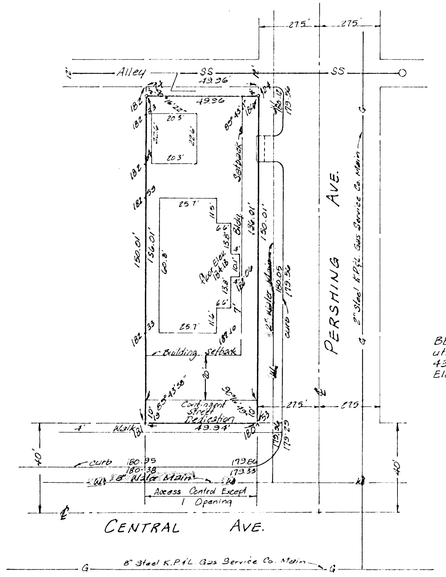

1" = 30'
Elevation = City Datum

BENCH MARK: R.R. Spike in west side of utility pole at S.W. Corner of property @ 430 S. Crestway
Elevation = 1871.20 City Datum (Add 1187.4 for Sea Level)

FEB. 14, 1986