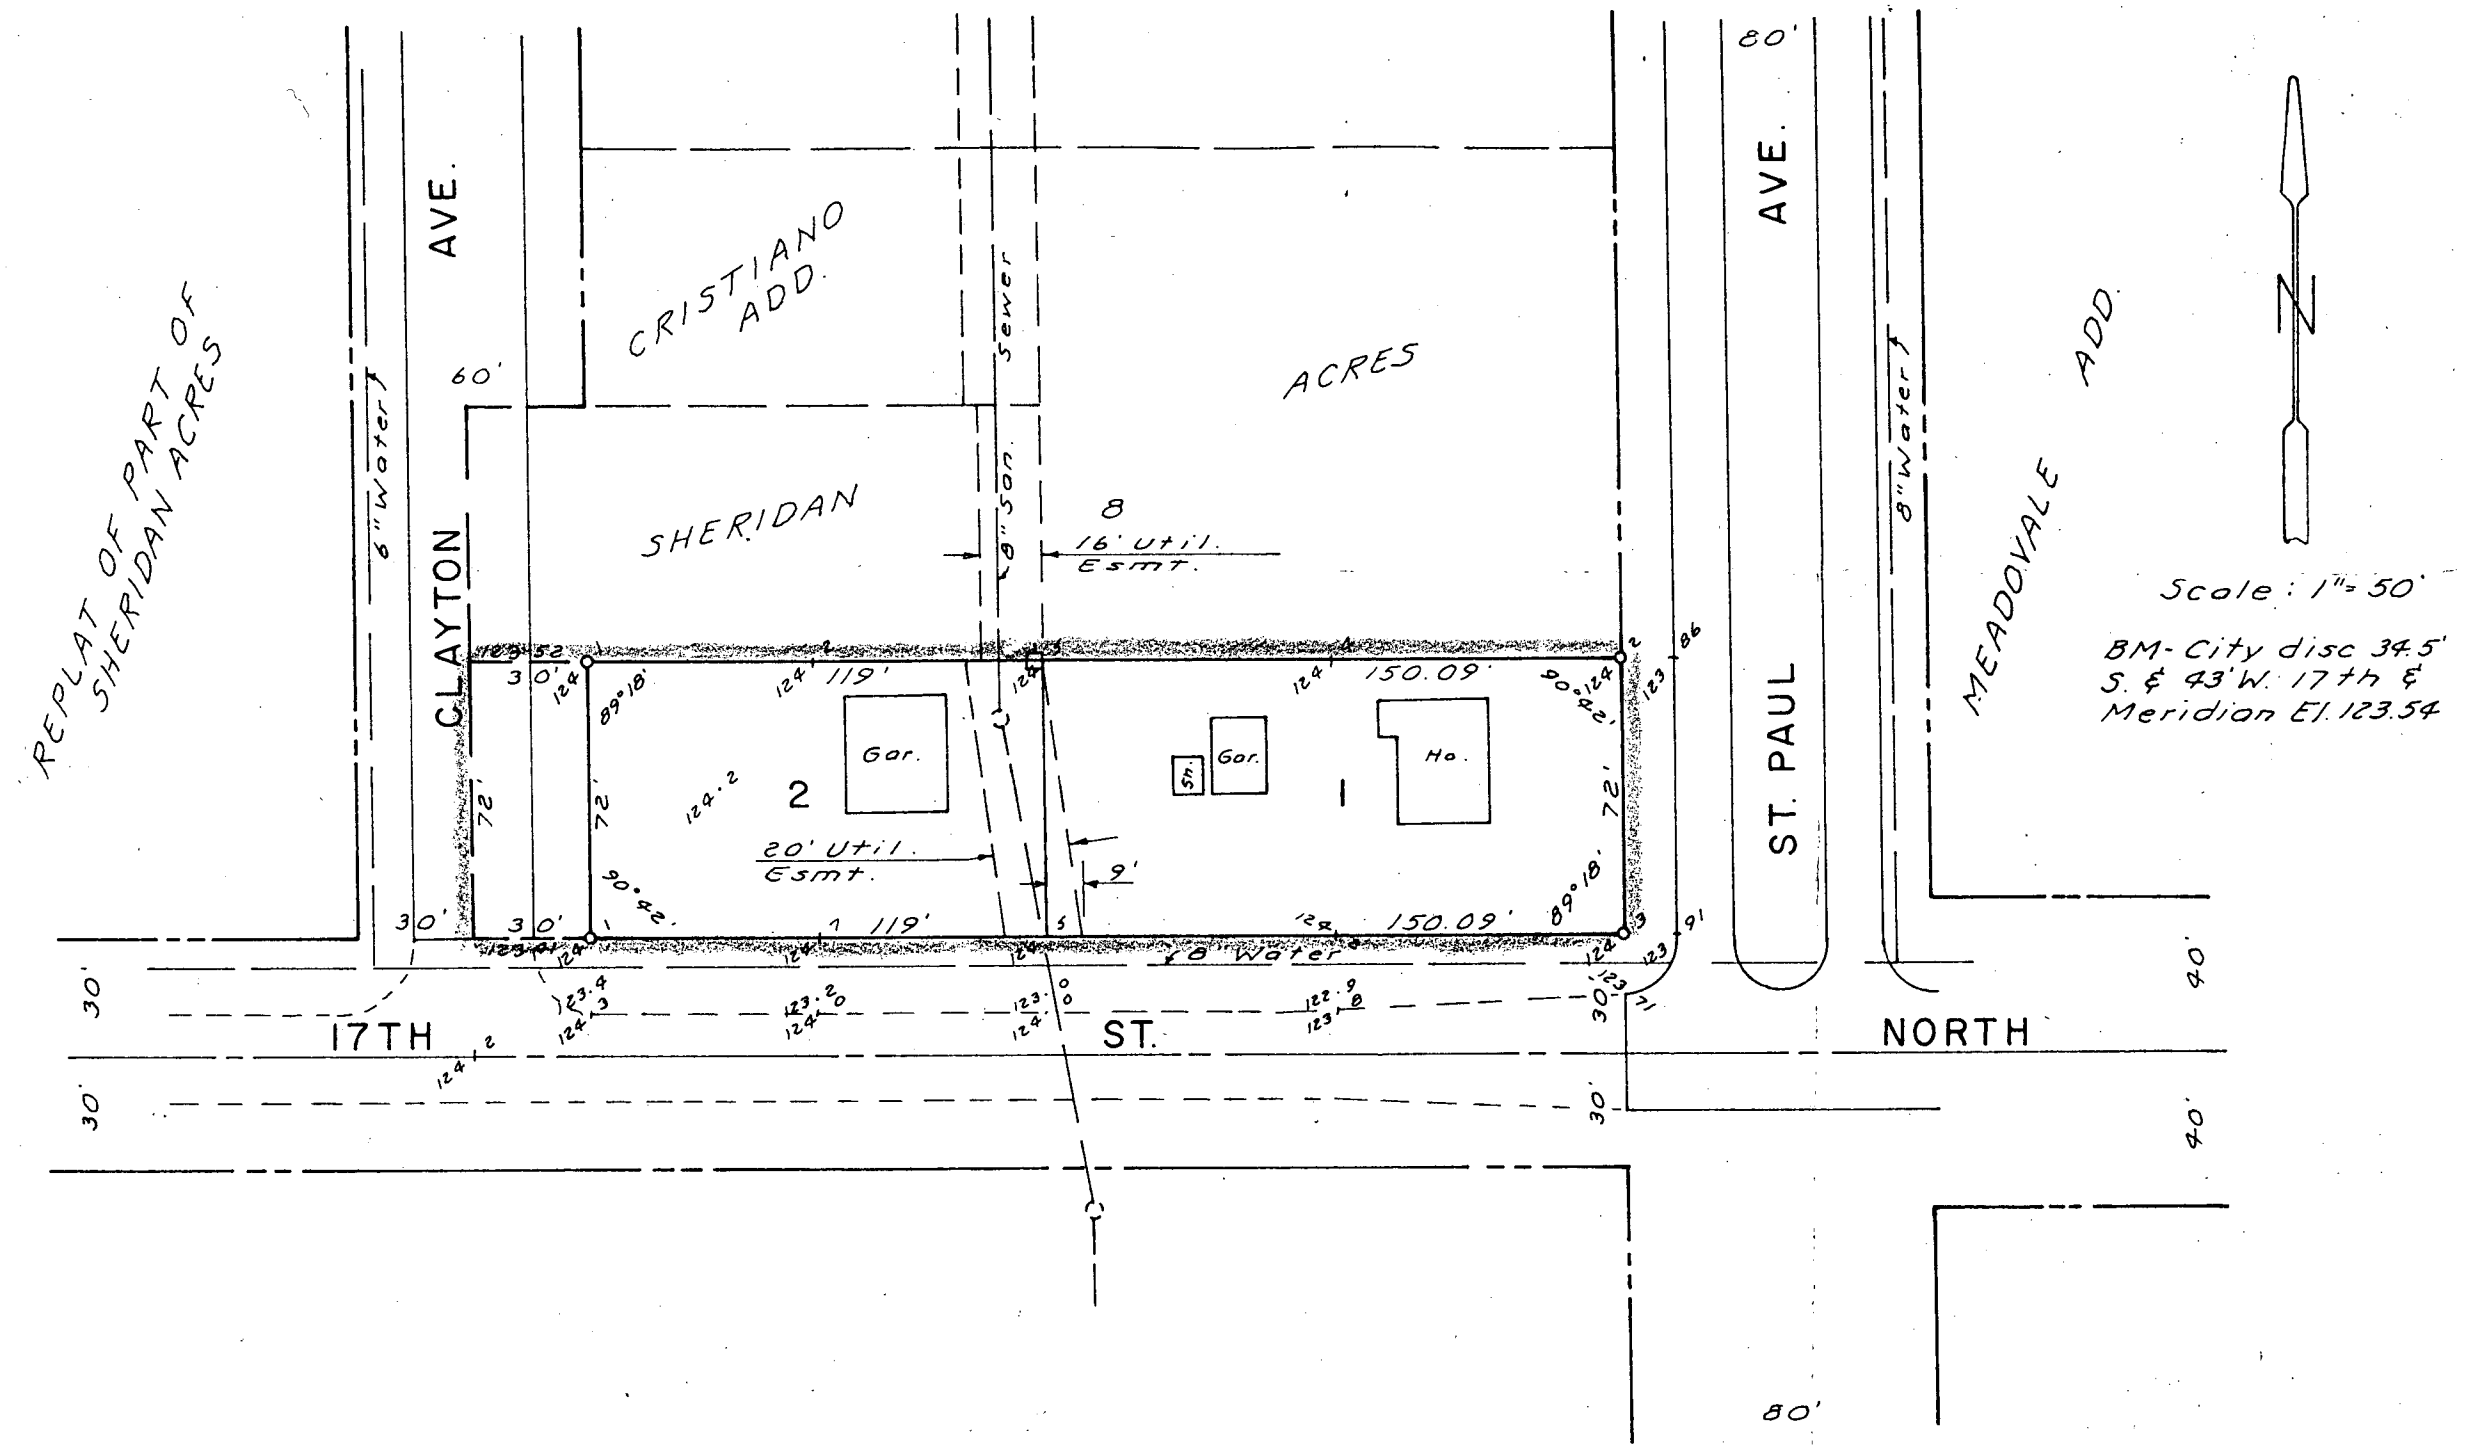

SKETCH PLAT

ORCHARD ADDITION

A REPLAT OF THE S. 72' OF LOT 8, BLK. C, SHERIDAN ACRES.

OWNER- JACK ORCHARD

Boughman Co. P.A. 5-16-80