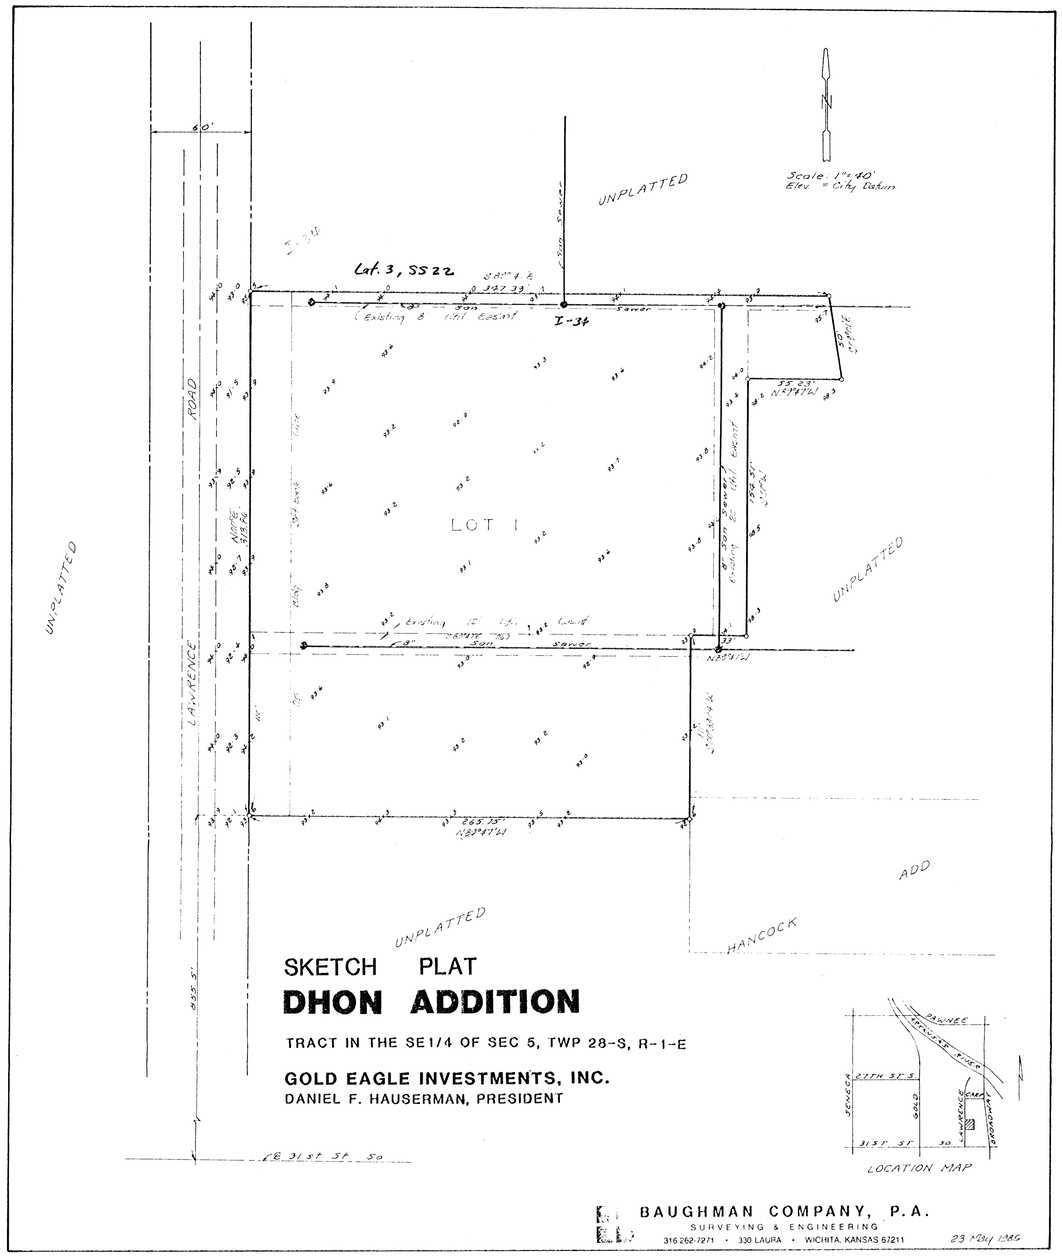
UNPLATTED
Scale: 1" = 40'
Elev = City Datum
Lot 3, SS22
I-34
LOT 1
UNPLATTED
UNPLATTED
UNPLATTED
LAWRENCE ROAD
HANCOCK
ADD
SKETCH PLAT
DHON ADDITION
TRACT IN THE SE1/4 OF SEC 5, TWP 28-S, R-1-E
GOLD EAGLE INVESTMENTS, INC.
DANIEL F. HAUSERMAN, PRESIDENT
LOCATION MAP
BAUGHMAN COMPANY, P.A.
SURVEYING & ENGINEERING
316 262-7271 • 330 LAURA • WICHITA, KANSAS 67211
23 May 1986