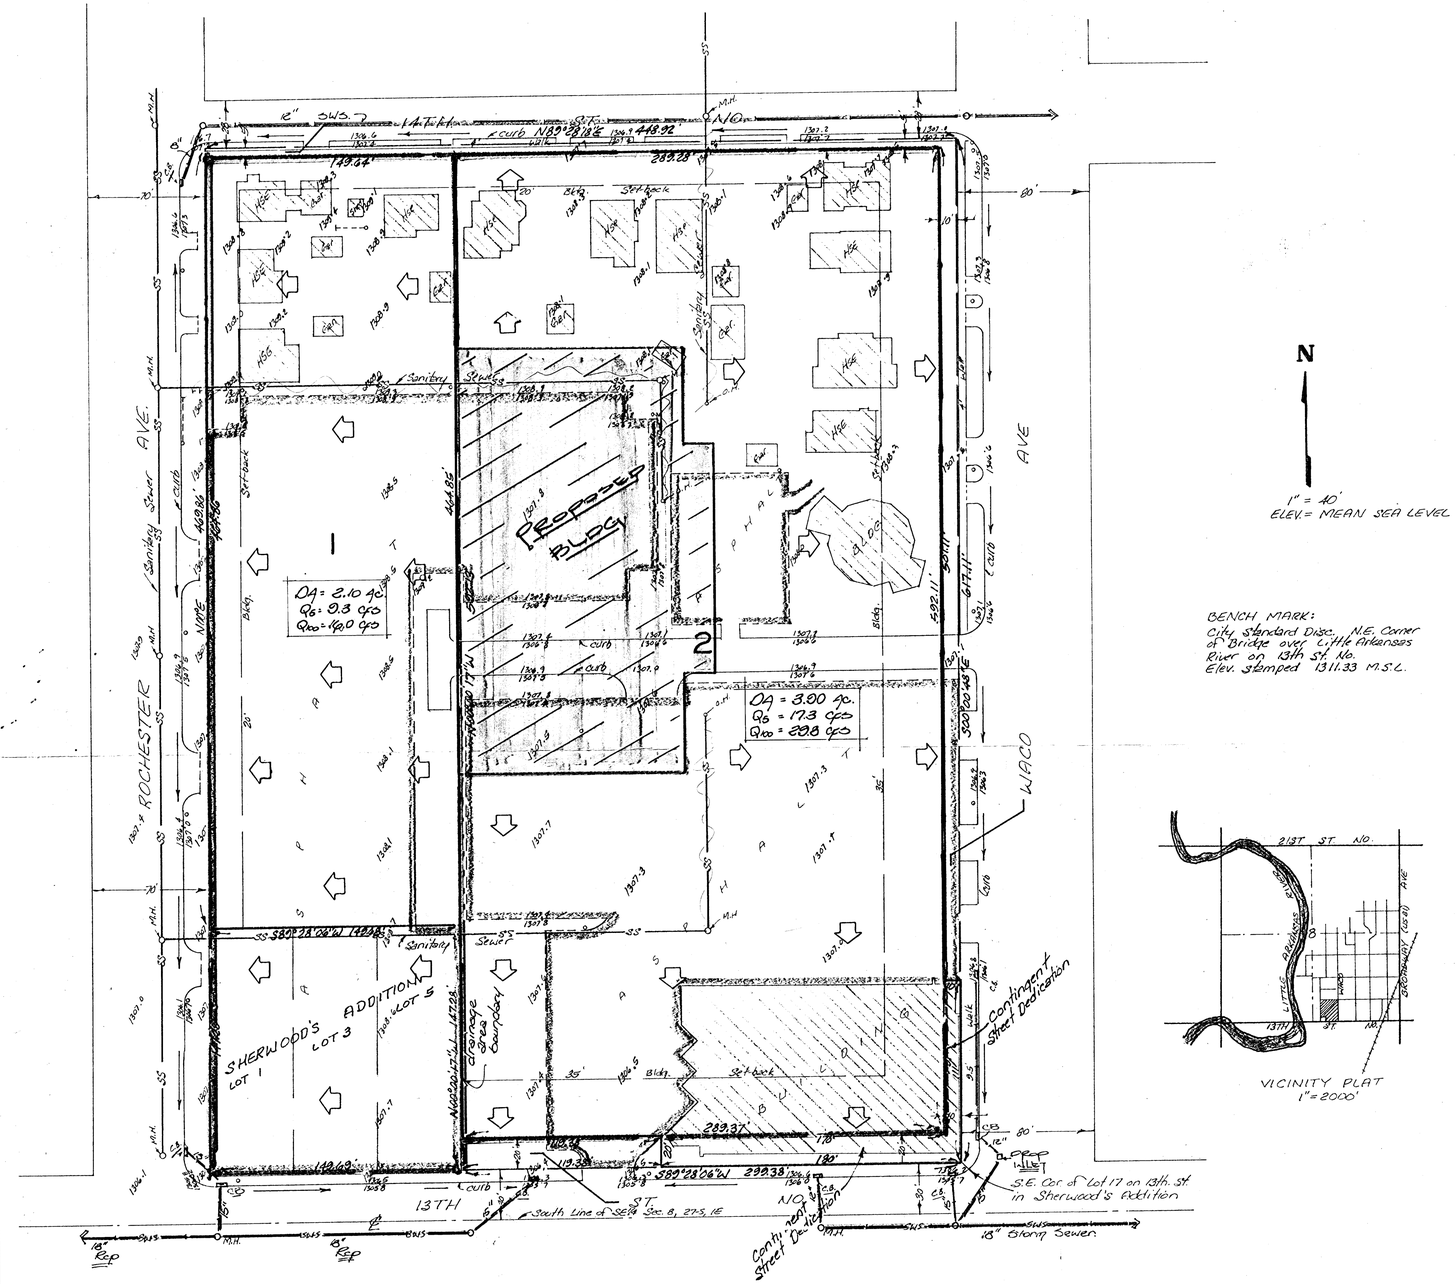

PRELIMINARY PLAT

DILLON 9TH. ADDITION

LOTS 2 THRU 18 (EVEN) ON 14TH ST.; E½ LOT 11, ALL LOTS 13, 15, 17 ON AVE. "A"; LOTS 8 THRU 18 (EVEN) ON AVE. "A"; LOTS 7 THRU 17 (ODD) ON 13TH ST., SHERWOODS ADDITION; LOT 1, NORTH HIGH SCHOOL ADDITION; ALL OF AVE. "A" ADJACENT THERETO.

DILLON REAL ESTATE CO., INC.
UNIFIED SCHOOL DISTRICT NO. 259

drainage plan

BAUGHMAN COMPANY, P.A.
SURVEYING & ENGINEERING
316/262-7271 • 330 LAURA • WICHITA, KANSAS 67211

10 JUNE 1982