

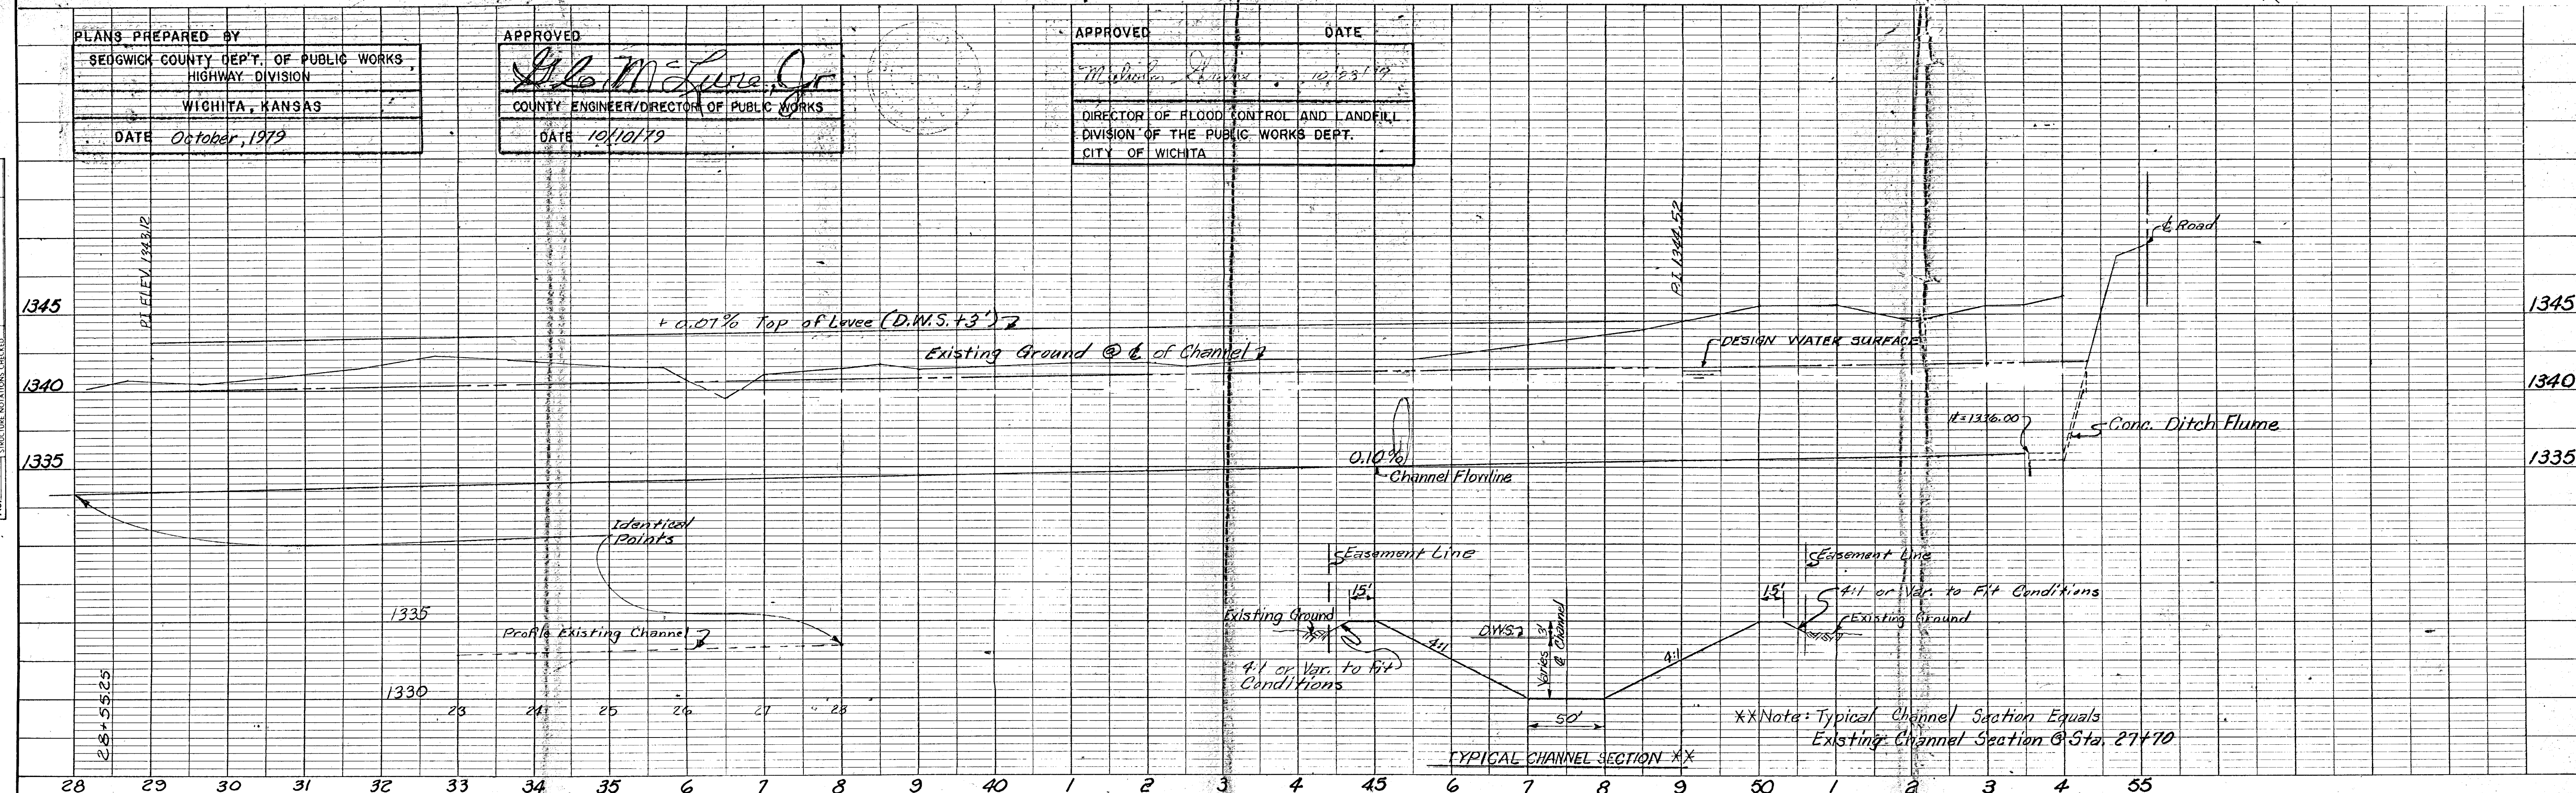
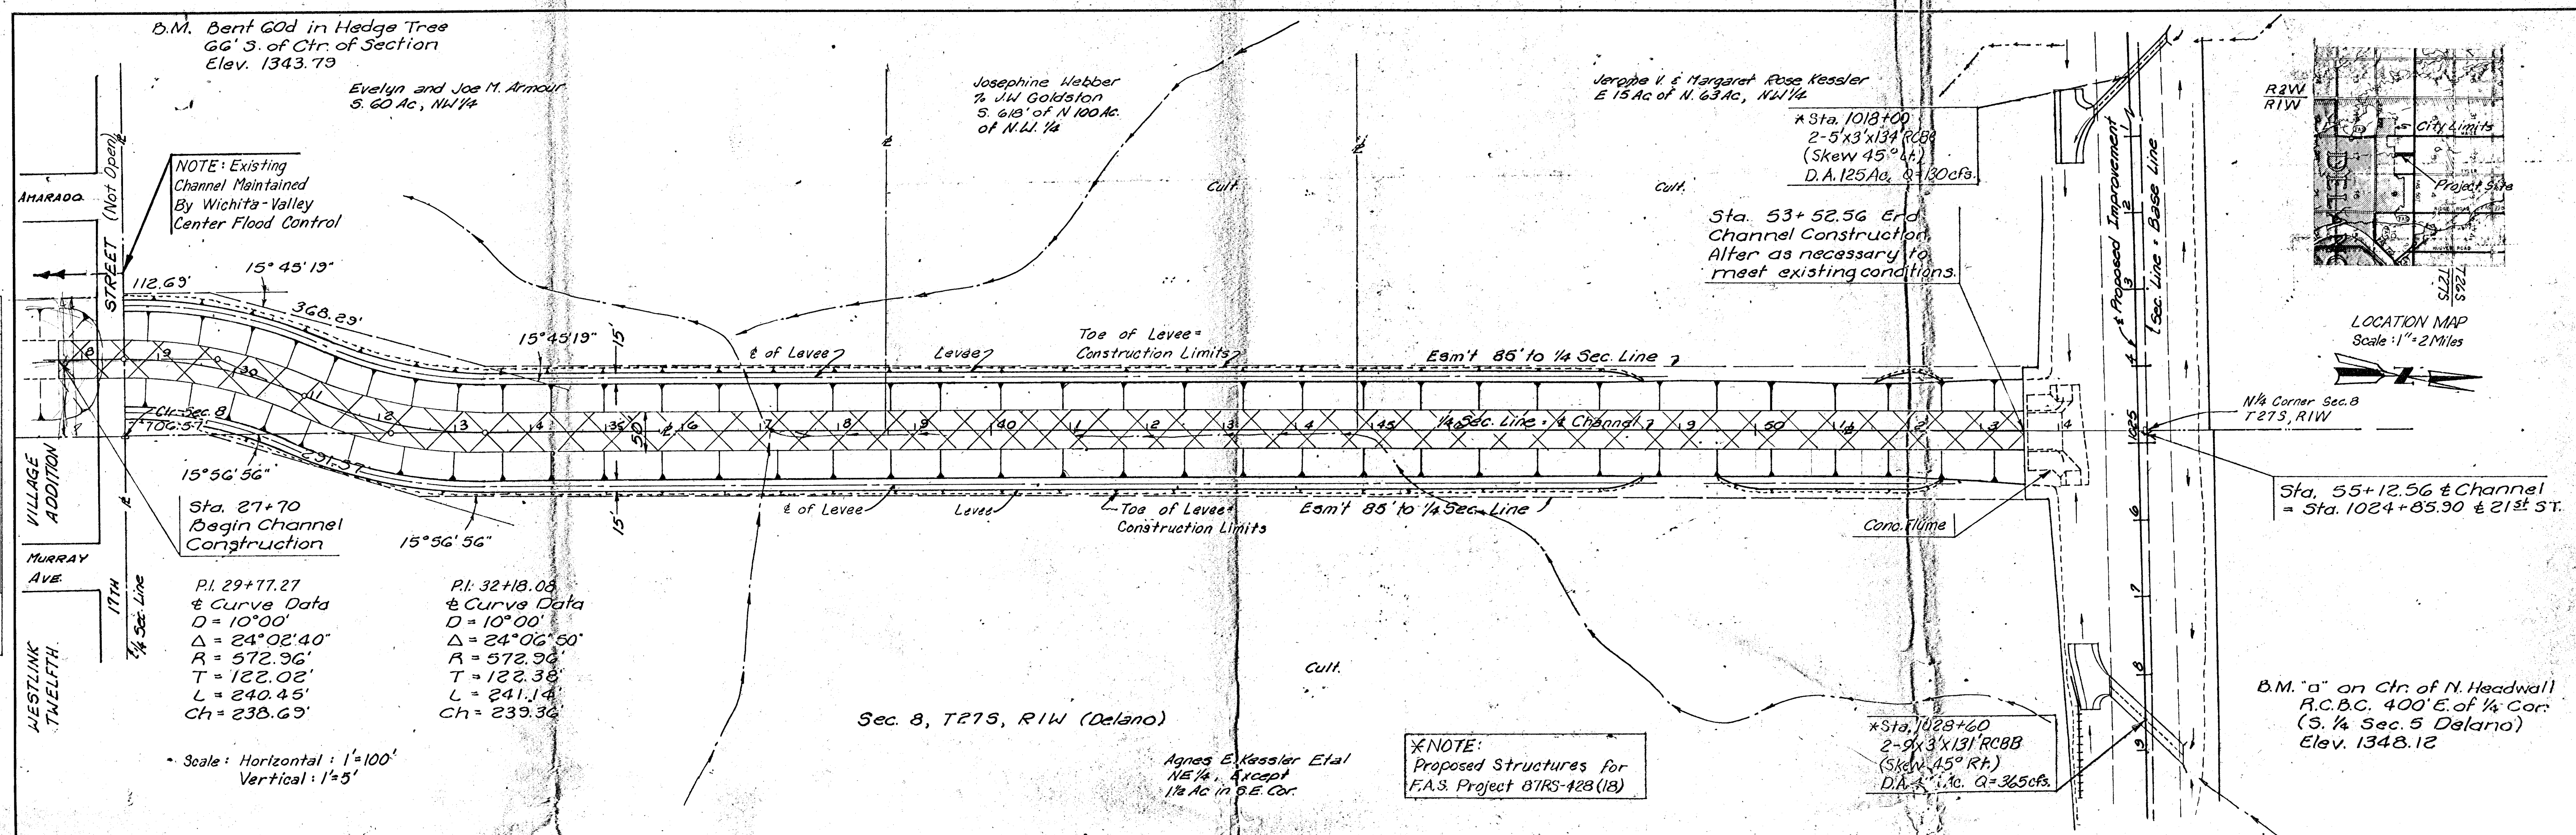


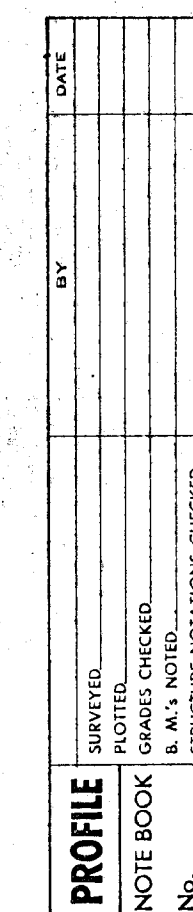


FINAL SURVEY	SURVEYED PLOT	DATE
NOTE BOOK NO.	TEMPLATE AREA	CHECKED

ORIGINAL SURVEY	SURVEYED PLOT	DATE
NOTE BOOK NO.	TEMPLATE AREA	CHECKED

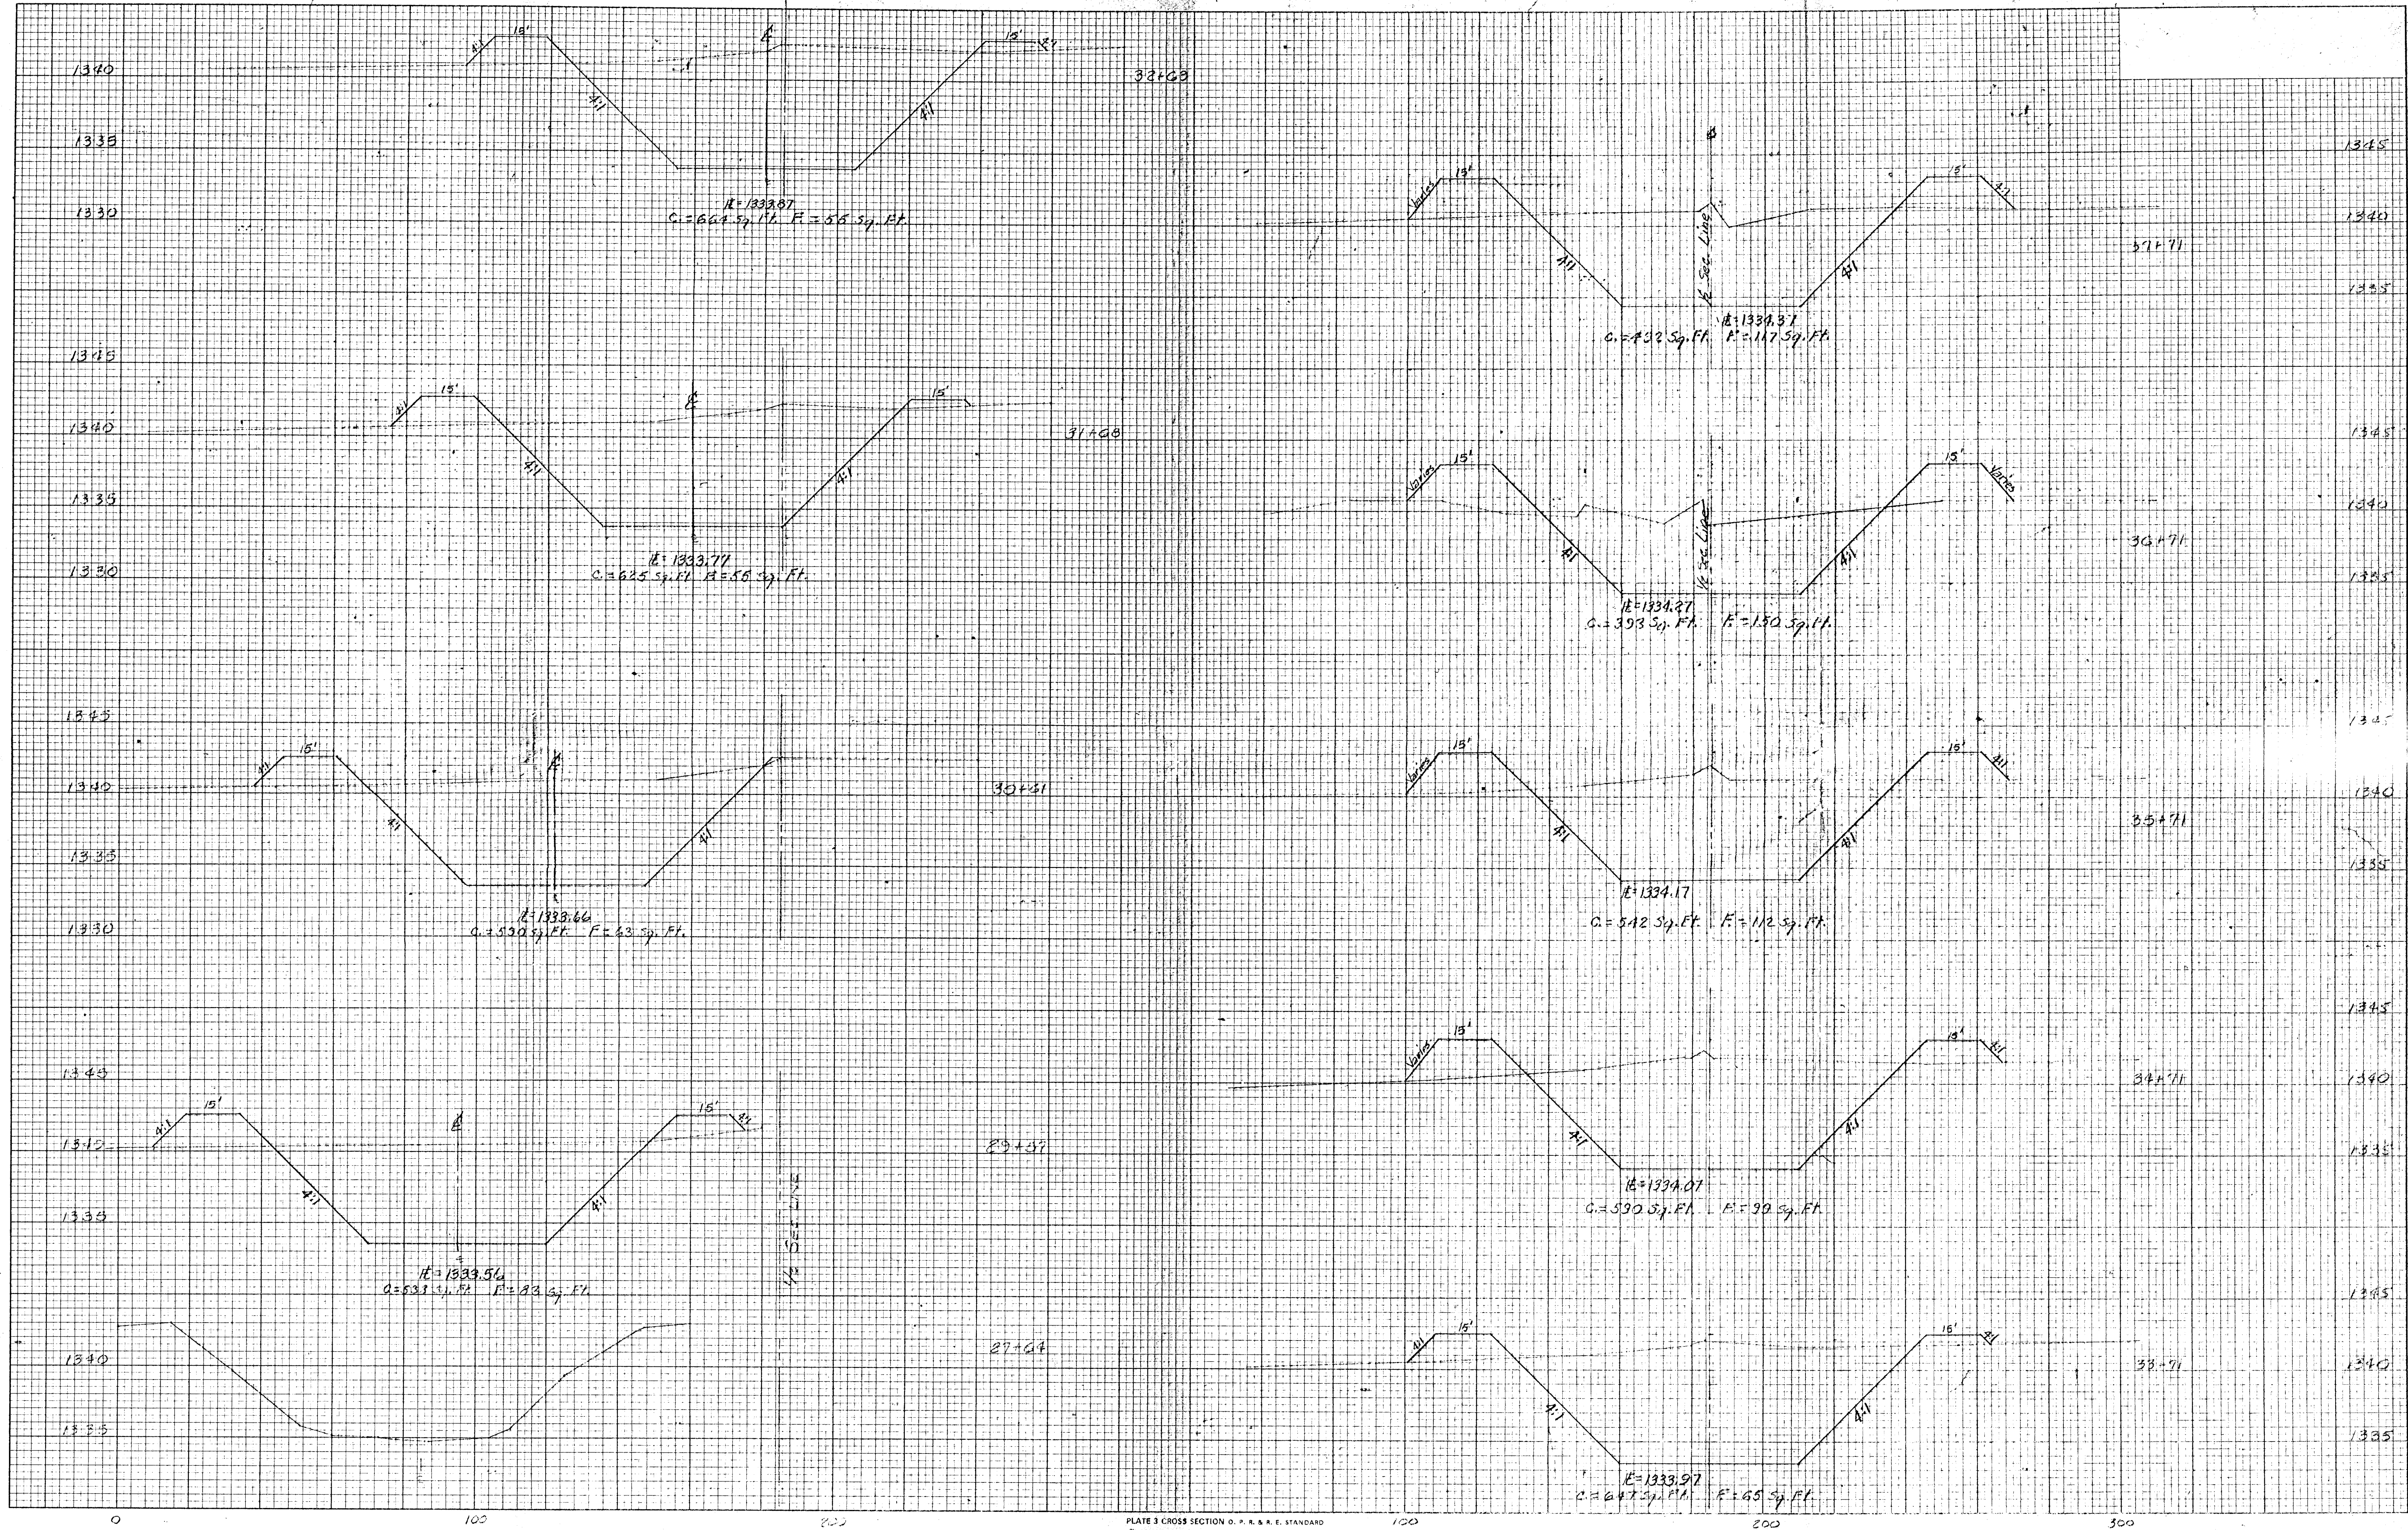


FINAL SURVEY	SURVEYED	BY	DATE
NOTE BOOK	PLOTTED		
NO.	TEMPLATE		
	AREAS CHECKED		

ORIGINAL SURVEY	SURVEYED	BY	DATE
NOTE BOOK	PLOTTED		
NO.	TEMPLATE		
	AREAS CHECKED		

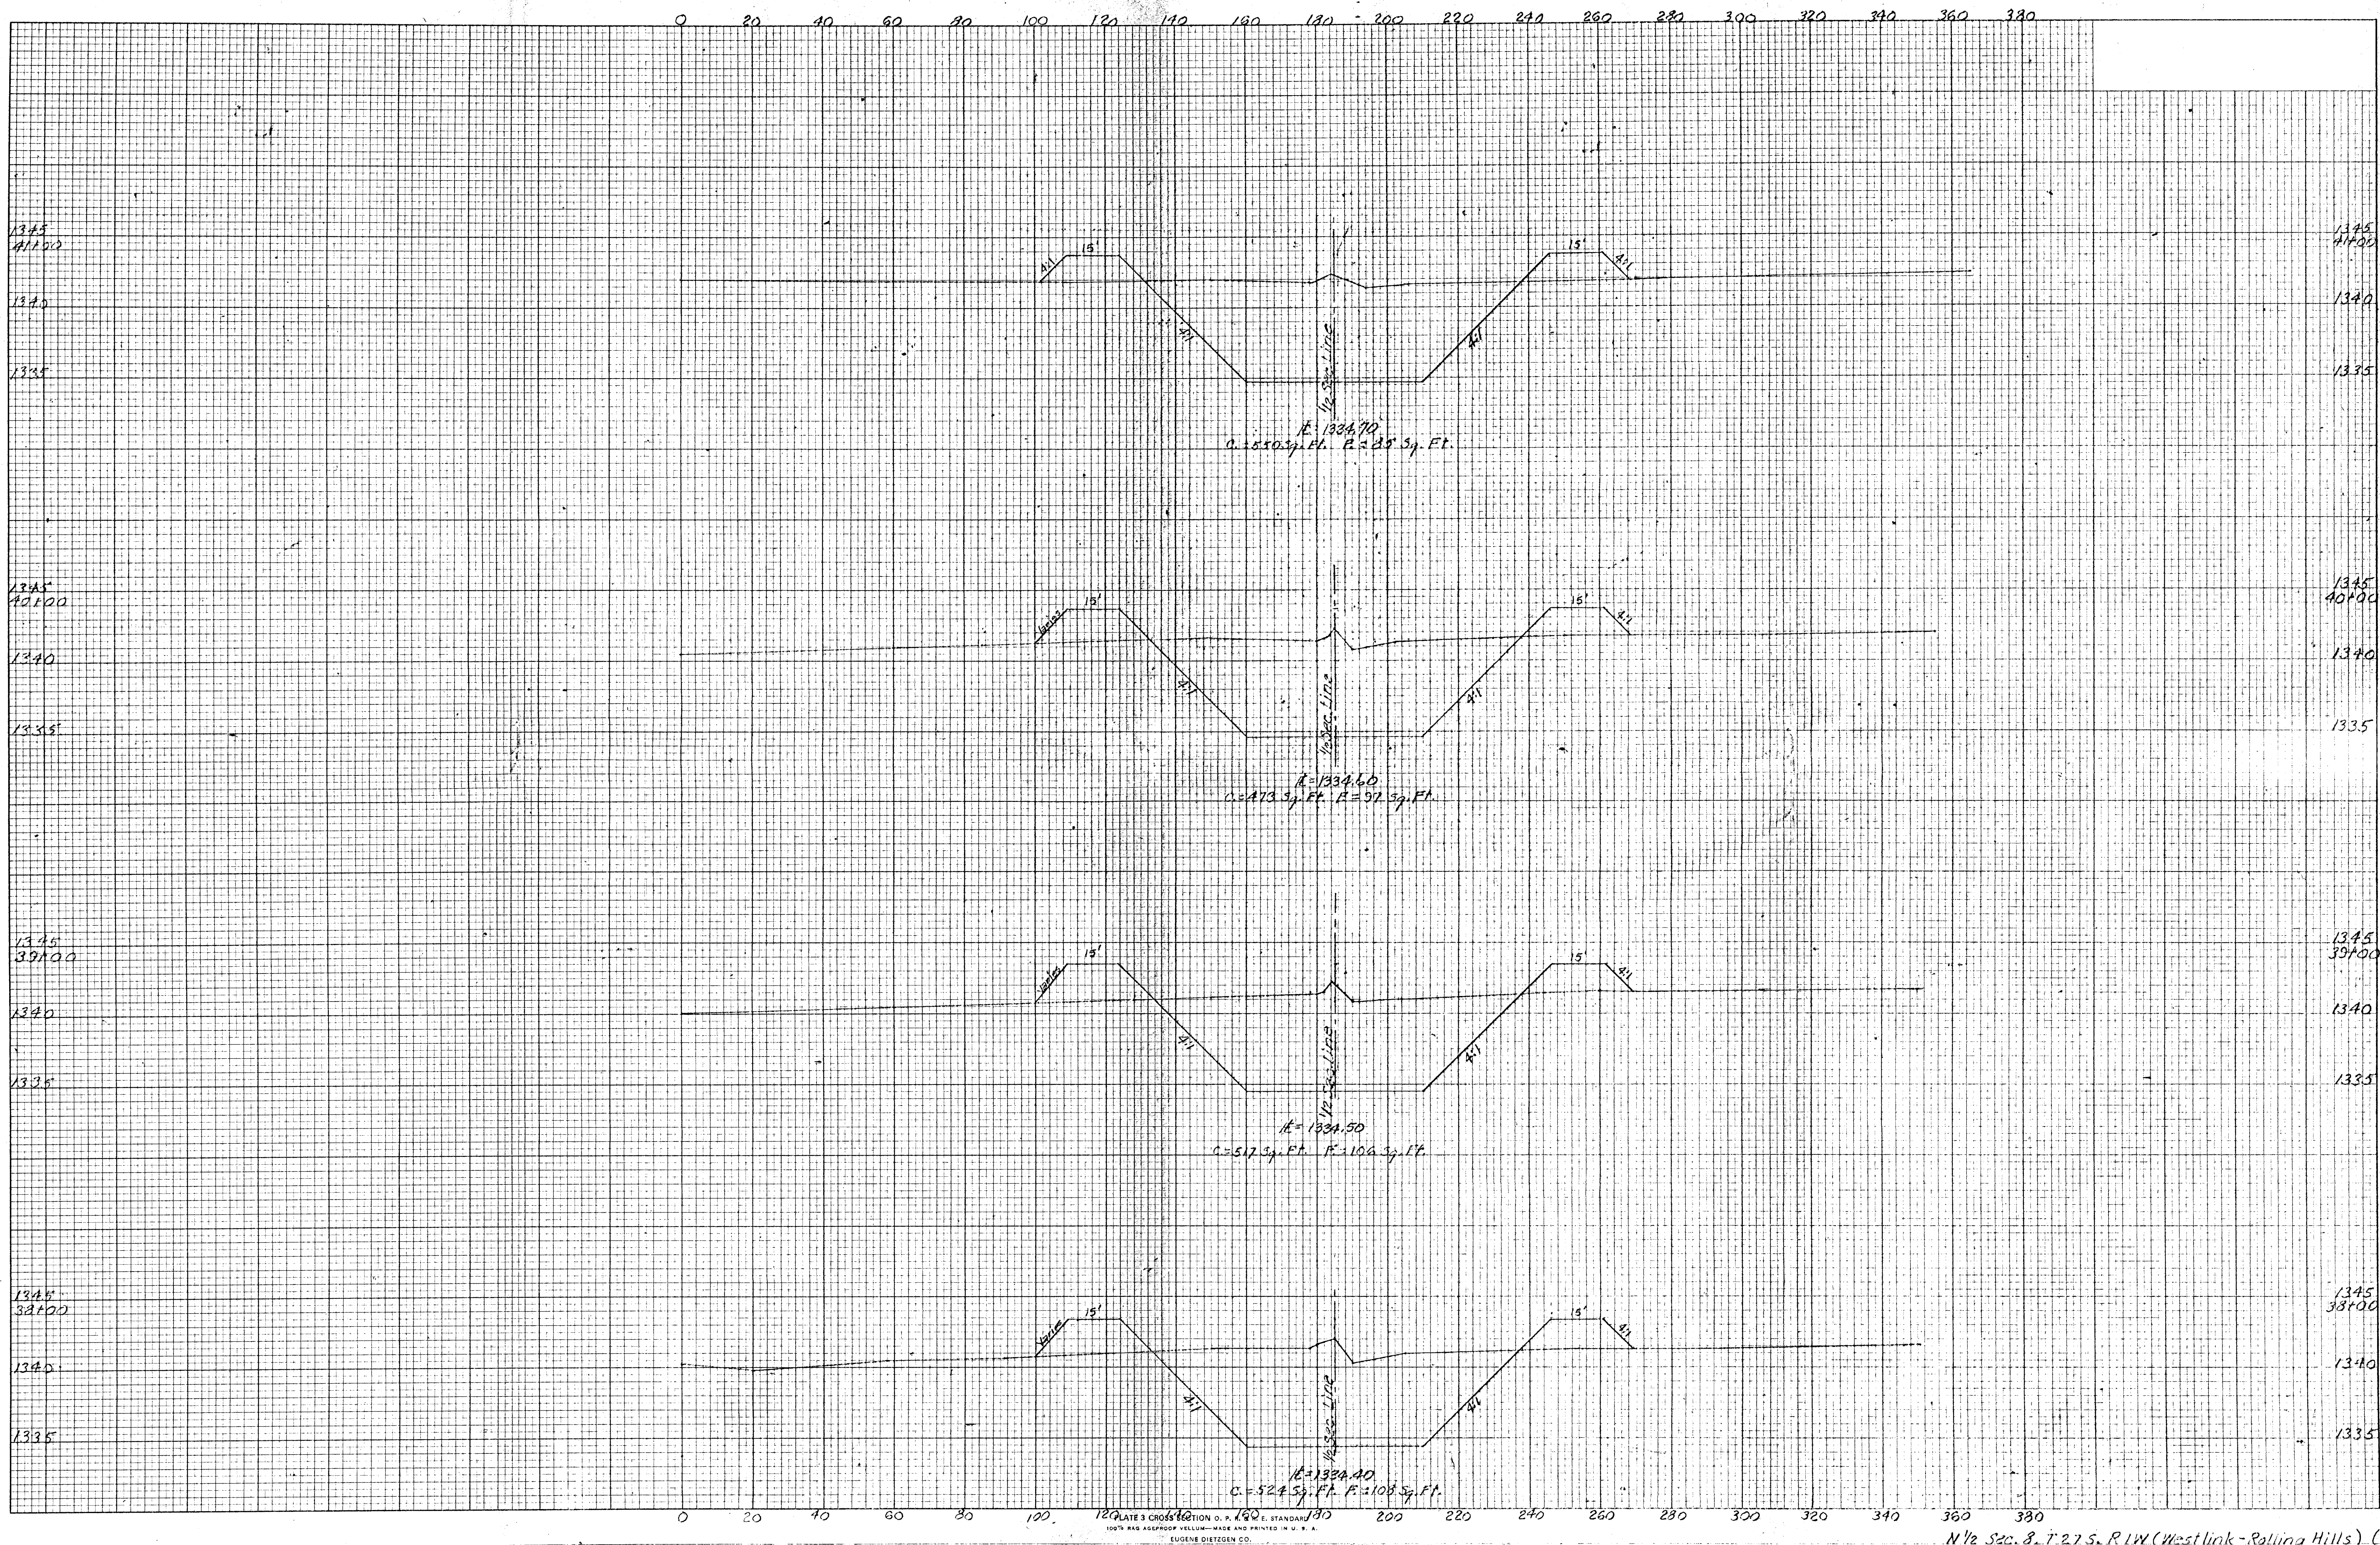

ORIGINAL	BY	DATE
SURVEYED		
PLOTTED		
TEMPLATE		
AREAS		
NO.	AREAS CHECKED	

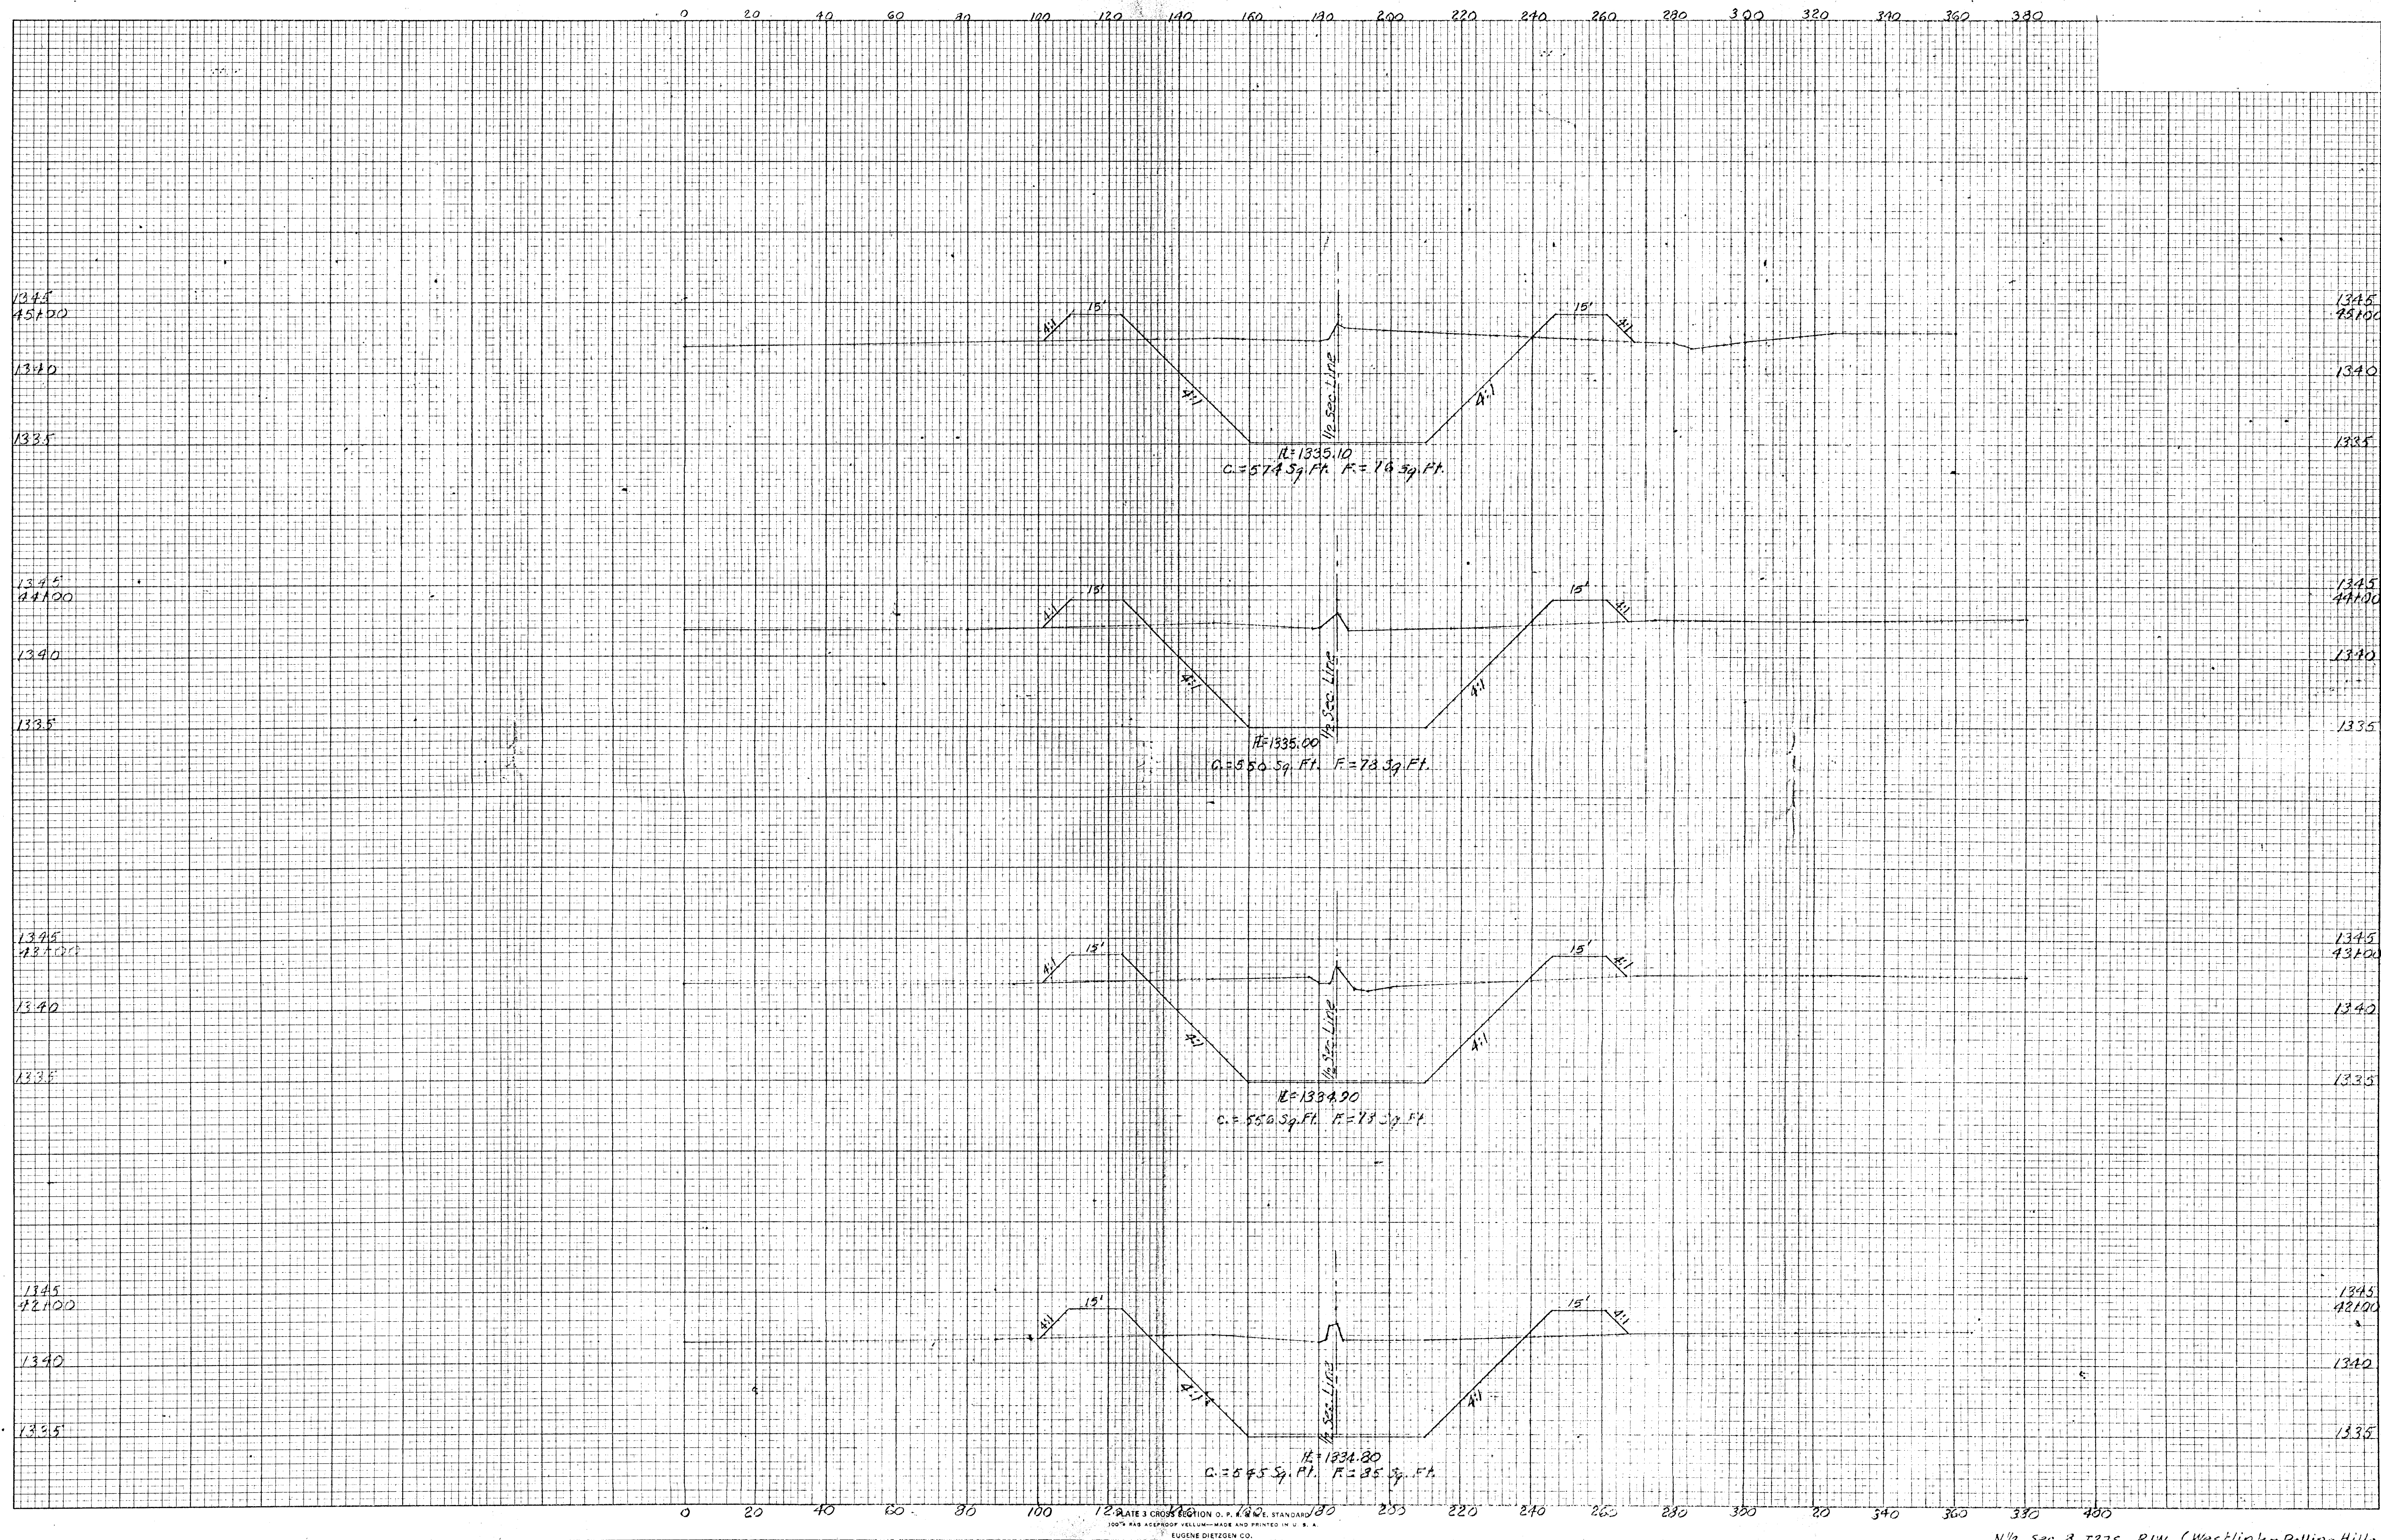

FINAL SURVEY	BY	DATE	SURVEYED	PLOTTED	DATE	AREAS	CHECKED

1345
49100

1340

1335

1345
49100

1340

1335

1345
47100

1340

1335

1345
46100

1340

1335

1345
49100

1340

1335

1345
49100

1340

1335

1345
47100

1340

1335

1345
46100

1340

1335

E=1335.50
C=866 Sq. Ft. F=0


E=1335.40
C=735 Sq. Ft. F=9 Sq. Ft.

E=1335.30
C=656 Sq. Ft. F=50 Sq. Ft.

E=1335.20
C=652 Sq. Ft. F=48 Sq. Ft.

FINAL SURVEY	DATE
SURVEYED BY	
PLOTTED BY	
TEMPLATE NO.	
NOTE BOOK NO.	
AREAS CHECKED	

ORIGINAL SURVEY	DATE
SURVEYED BY	
PLOTTED BY	
TEMPLATE NO.	
NOTE BOOK NO.	
AREAS CHECKED	

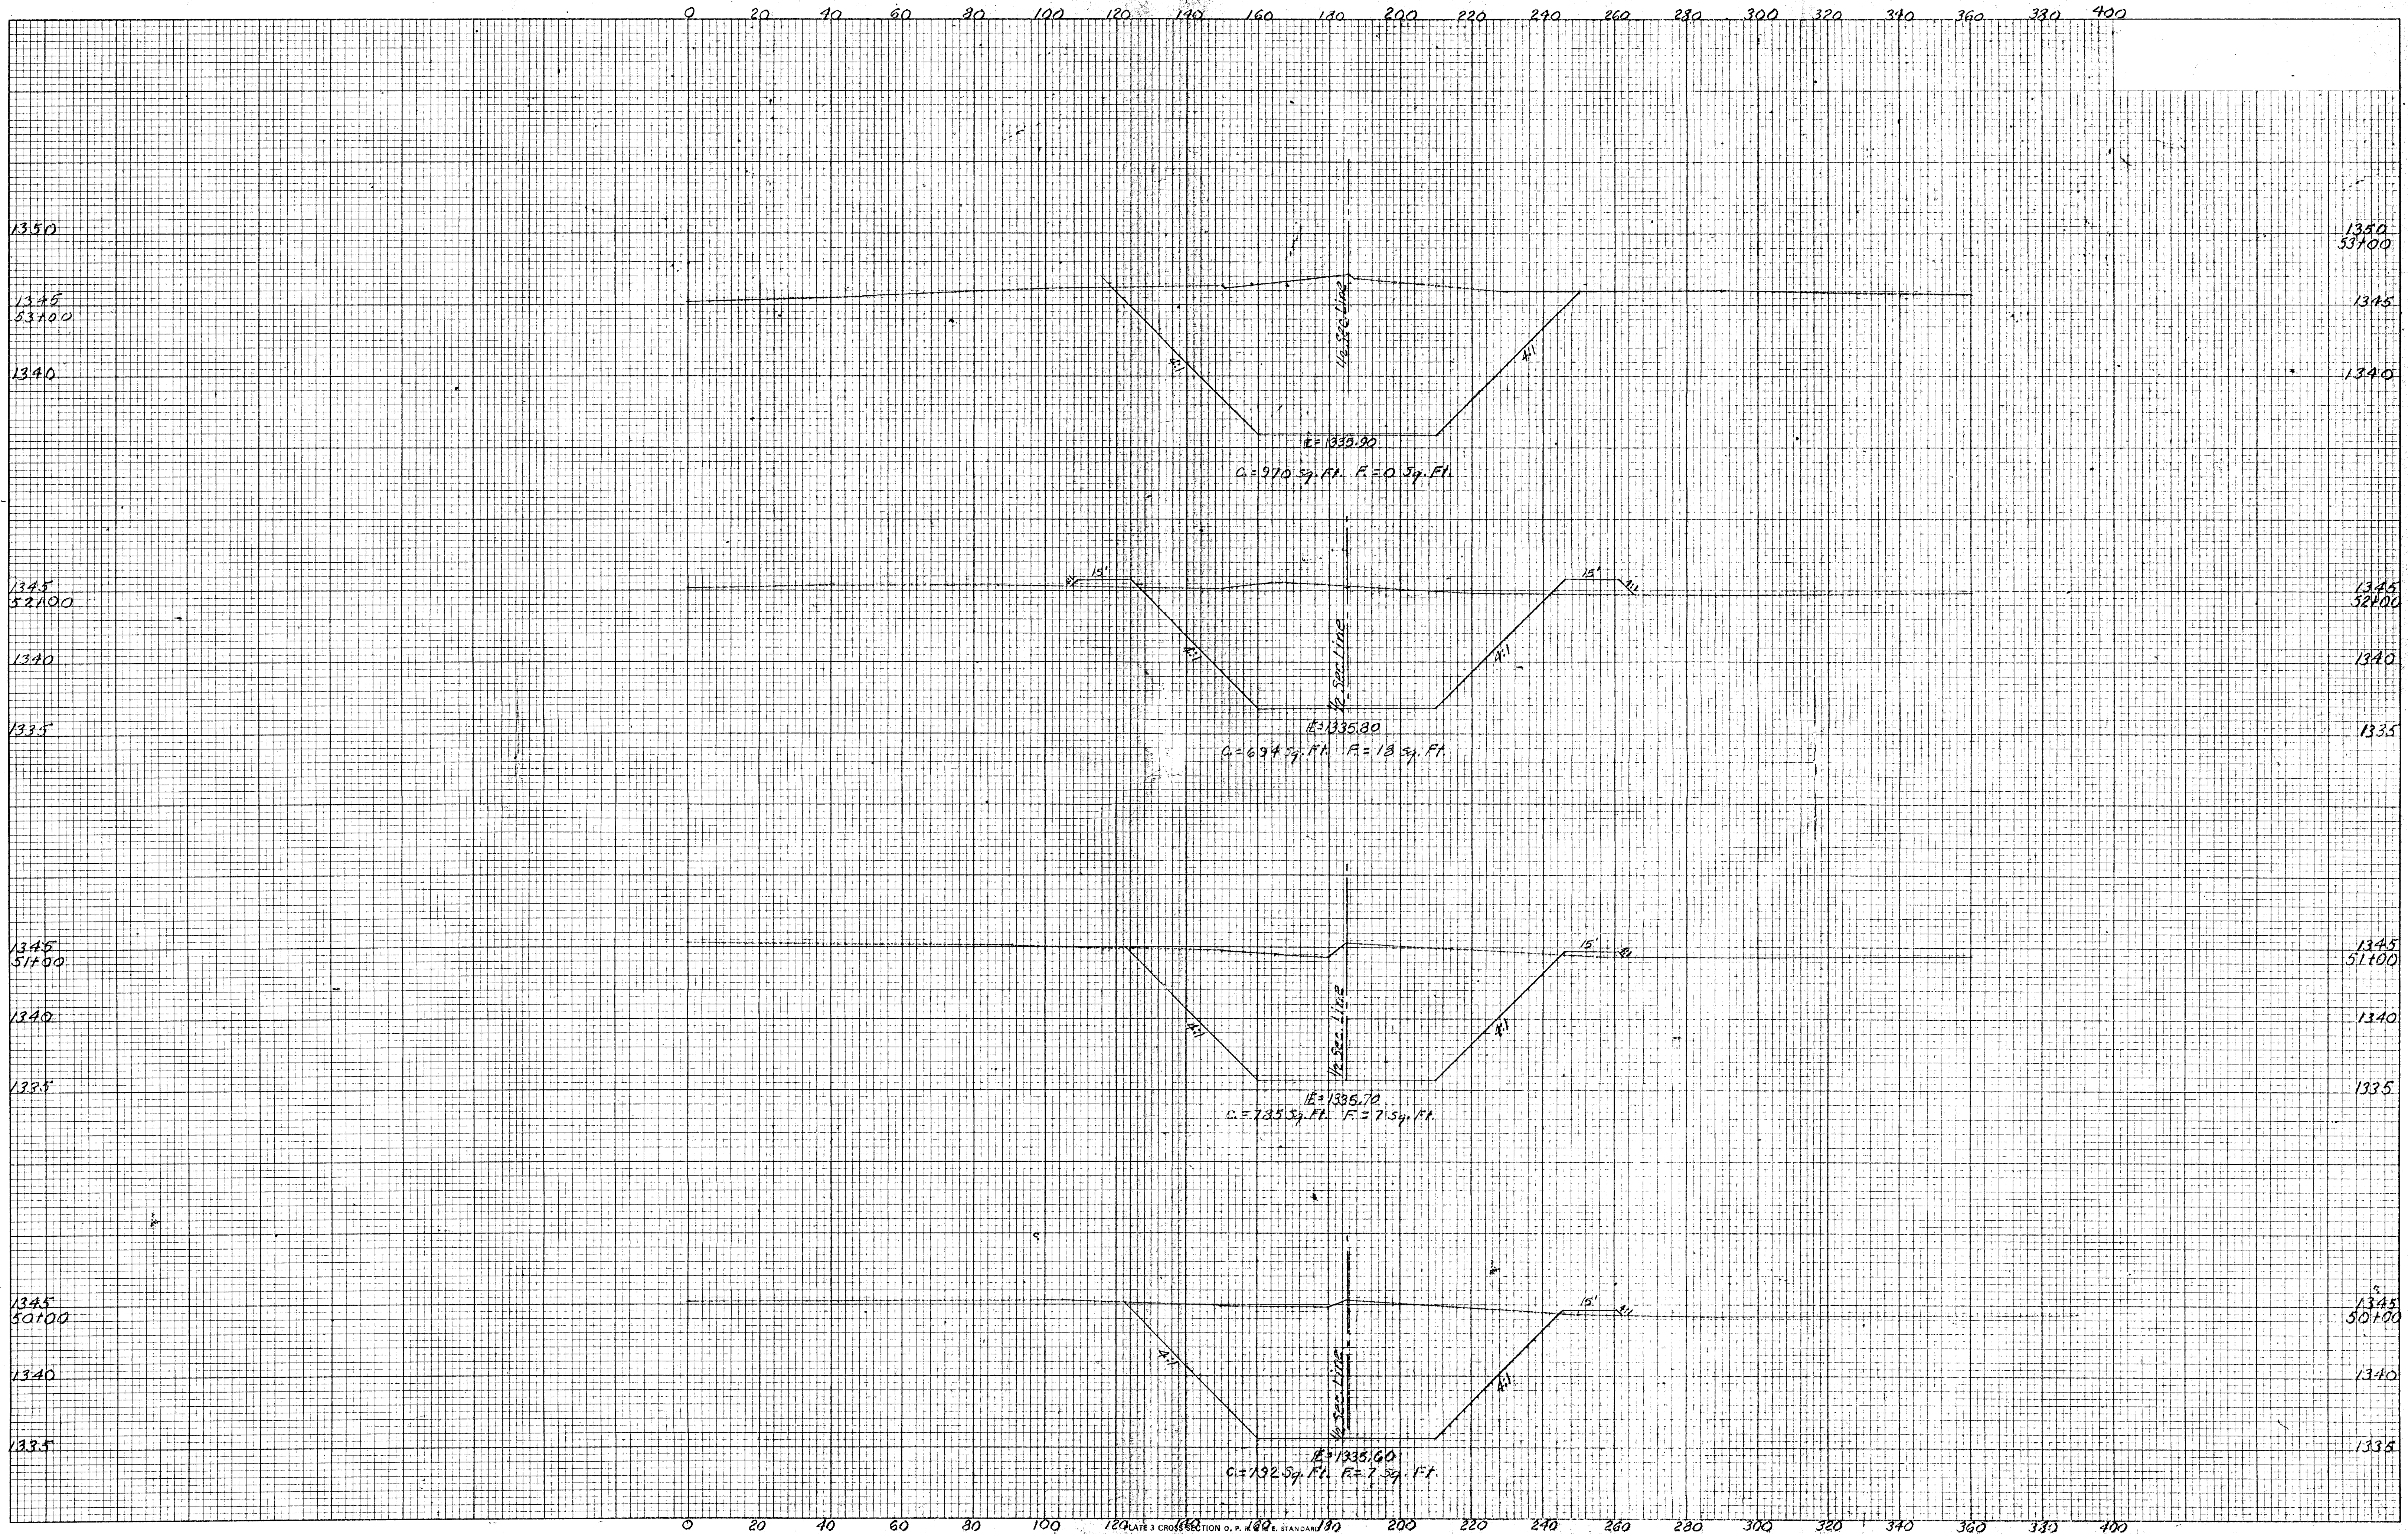

FINAL SURVEY NOTE BOOK NO.	SURVEYED PLOTTER TEMPLATE AREAS CHECKED	BY	DATE

ORIGINAL SURVEY NOTE BOOK NO.	SURVEYED PLOTTER TEMPLATE AREAS CHECKED	BY	DATE

