VICINITY MAP 1"=2000'

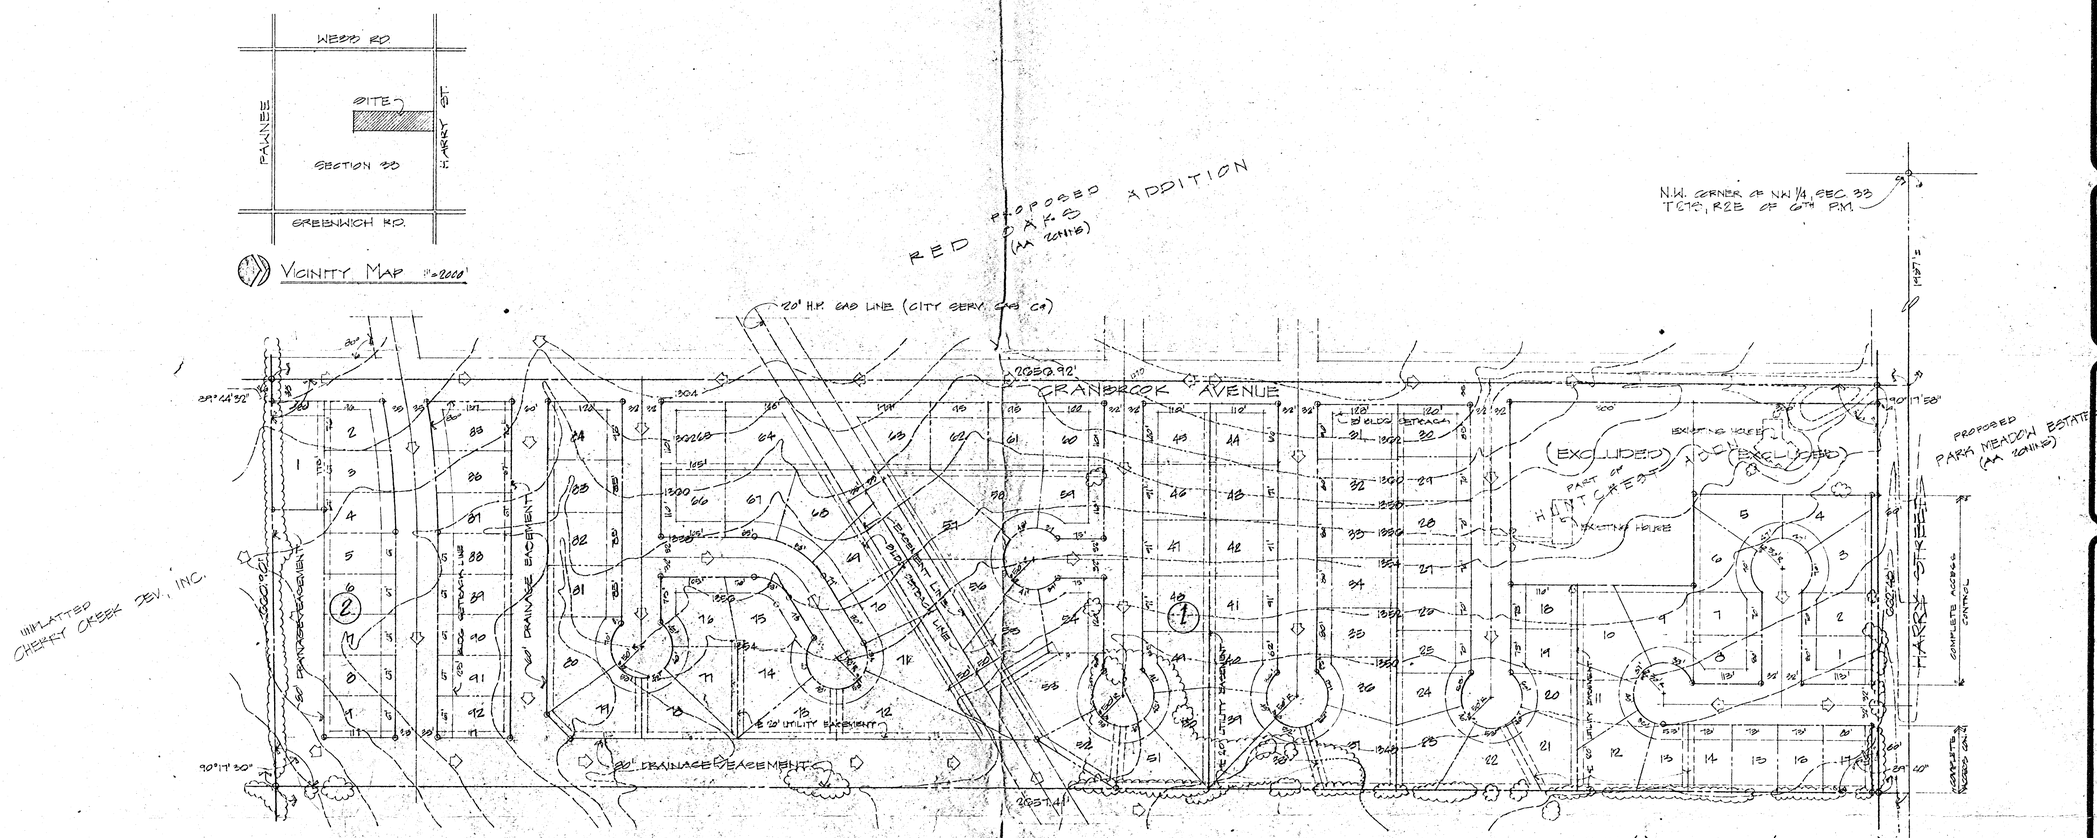

CONTOURS @ TWO (2) FOOT INTERVALS - (MSL DATUM)
AERIAL TOPOGRAPHY BY KIDERA & ASSOC., INC. (1968)
STAKING CONTROL BY DALGHMAN CO.

BLOCK 1, LOTS 1 THRU 30 - SINGLE-FAMILY DWELLING
MINIMUM OF 8,000 SQ. FEET/LOT.
BLOCK 1, LOTS 31 THRU 84 - DUPLEX-DWELLINGS
MINIMUM OF 10,000 SQ. FEET/LOT.
BLOCK 1, LOTS 85 THRU 92 - SINGLE FAMILY DWELLING
MINIMUM OF 6,500 SQ. FEET/LOT.
BLOCK 2, LOTS 1 THRU 9 - SINGLE FAMILY DWELLING
MINIMUM OF 6,500 SQ. FEET/LOT.

SCALE = 1"=100'
DATE = 10-6-75

NORTH

a preliminary plat for HUNTCREST 2nd ADDITION

TO SEDGWICK COUNTY, KANSAS.

DESCRIPTION = E1/2 OF THE E1/2 OF THE NW1/4 OF SECTION 33, 27S, R-2-E.

OWNERS = W. FRANK BARTON 1138 N. HYDRAULIC WICHITA, KS.
STEPHEN BARTON 620 N. HYDRAULIC "
KEITH E. PARKER 3302 COUNTRY CLUB "
SUBDIVIDER = PARKER KREHBIEL ASSOC. 1021-1 E WATERMAN "
SURVEYOR = DALGHMAN CO. 320 LAURA "

prints issued

revisions

pka
parker krehbiel associates
architects planners commercial consultants
(316) 263 6251 1021-1 east waterman wichita, kansas 67211

drawn
checked
approved by

sheet title

sheet number

of sheets