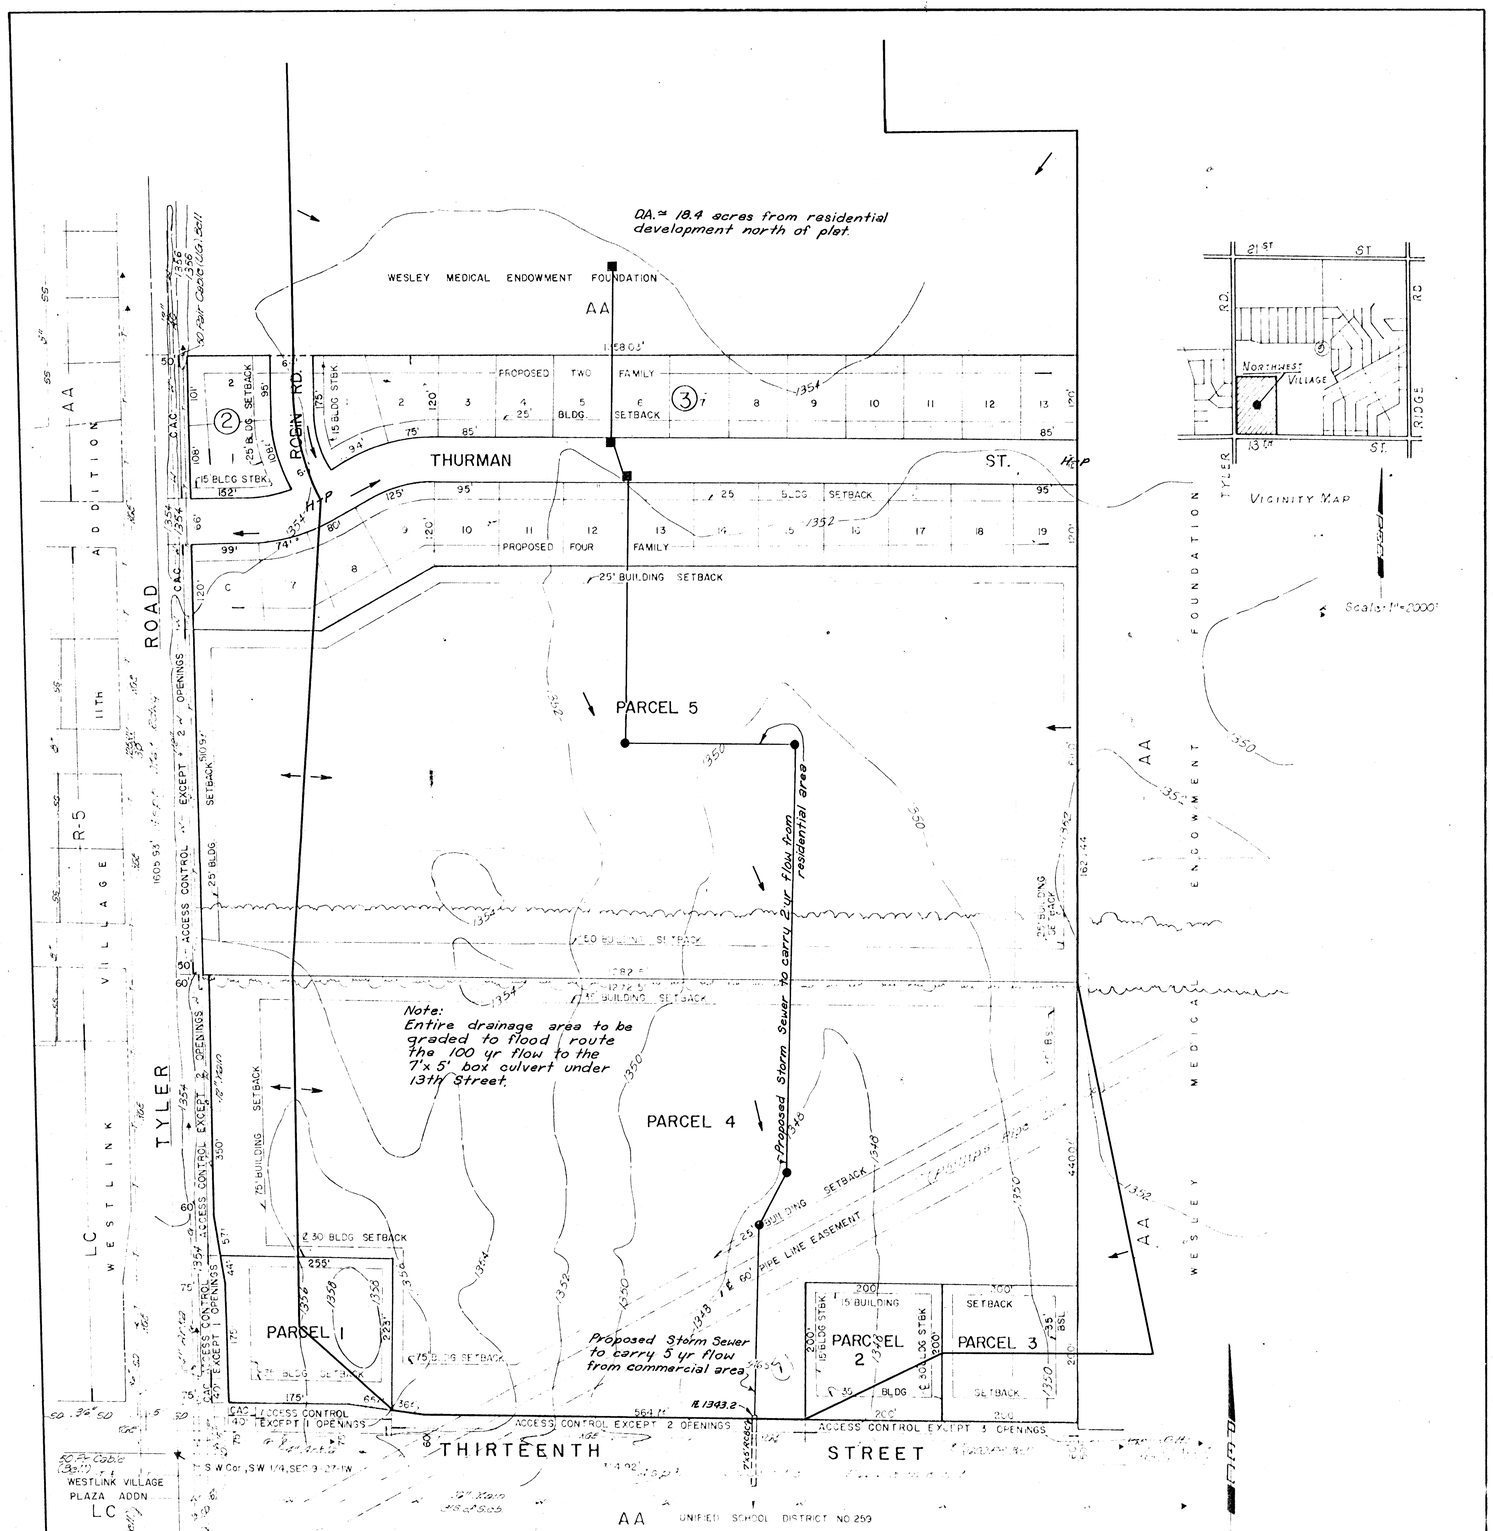

NORTHWEST VILLAGE

DRAINAGE CONCEPT

OWNER-DEVELOPER — Inland Investment Co Inc.

Professional Engineering Consultants P.A.
1440 East English, Wichita, Kansas

Northwest Village Addn.

Received JUL 12 1980