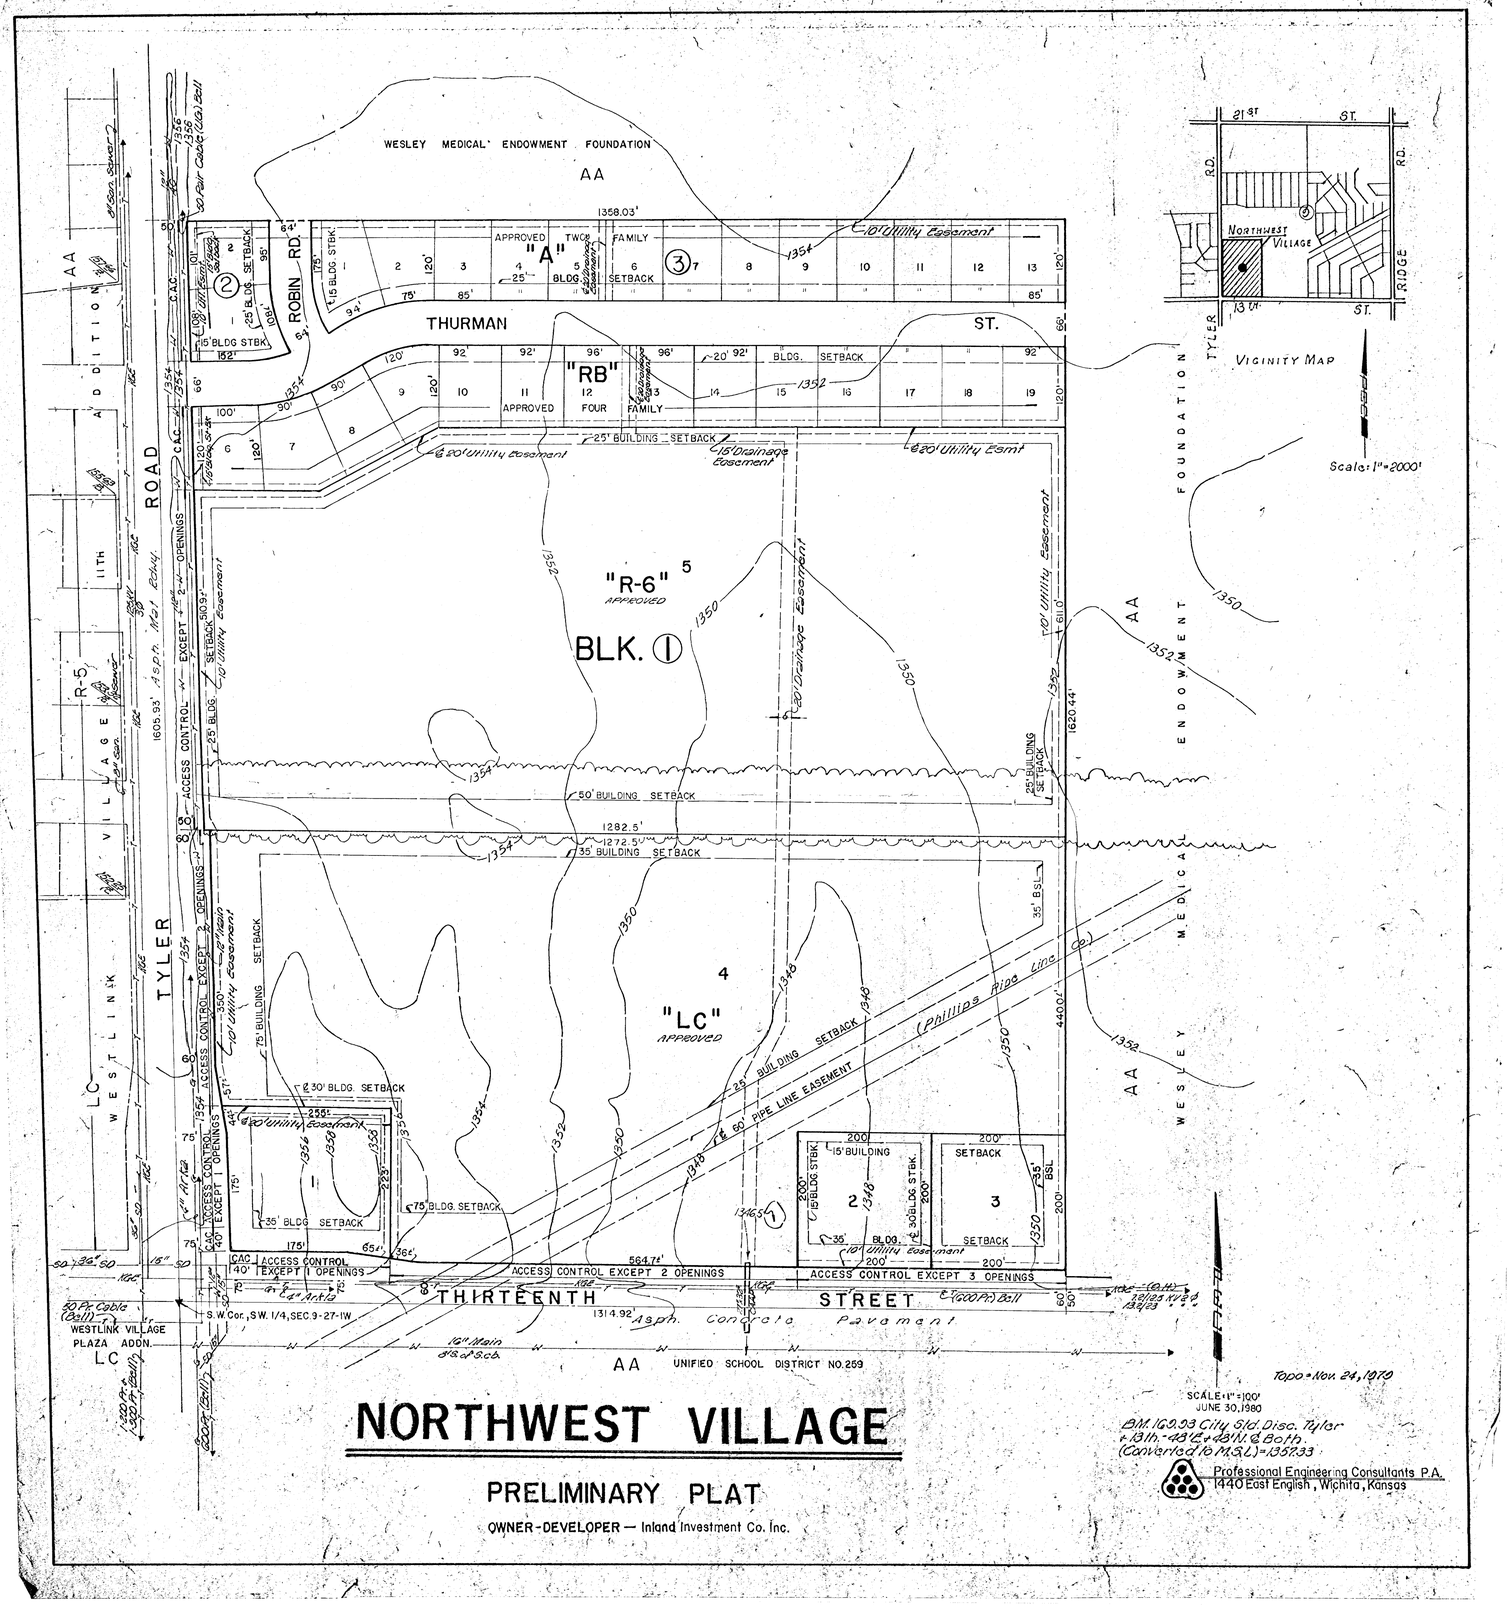

NORTHWEST VILLAGE

PRELIMINARY PLAT

OWNER-DEVELOPER — Inland Investment Co. Inc.