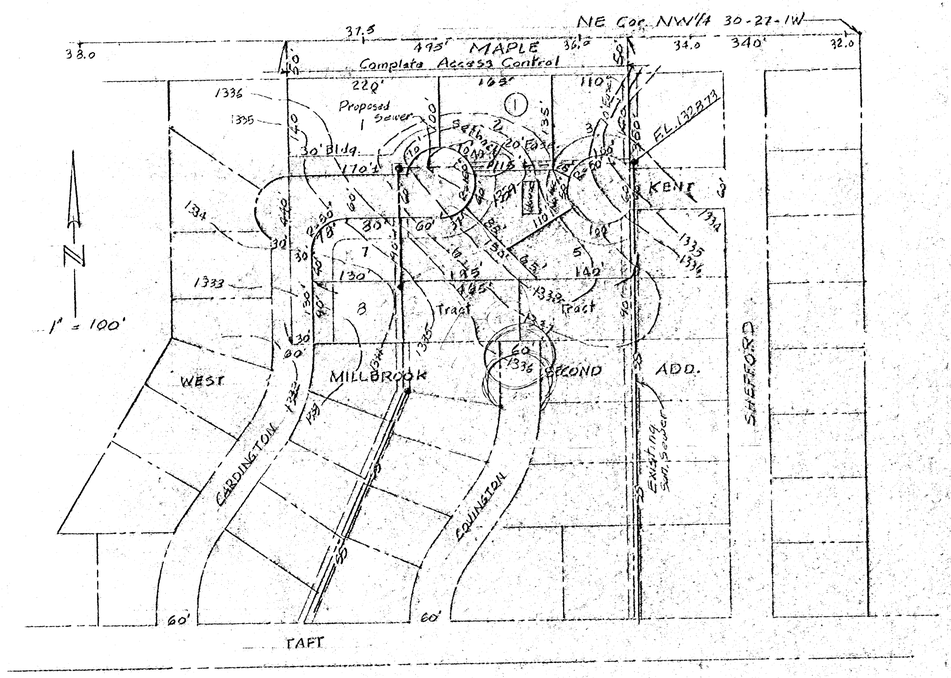

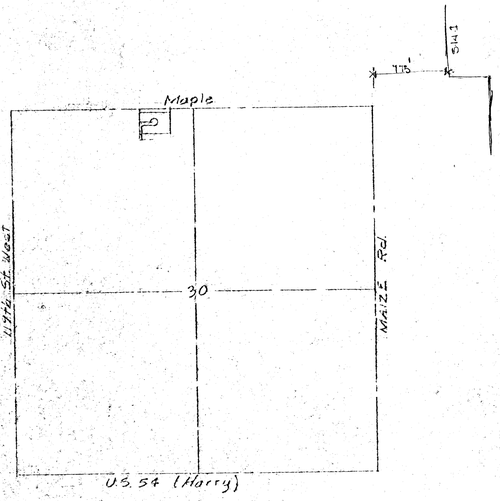

PRELIMINARY PLAT
WEST MILLBROOK THIRD ADDITION

FOR: HAROLD MILLER

K. O. TAYLOR, P.E.
DEC. 15, 1977

B.M. - ELEV. 1318.33 - CHISELED "+" ON THE NE CORNER OF BRIDGE 1800'± SOUTH OF THE NW COR. SEC. 30-27-1W.

TOPO MADE JULY, 1965.