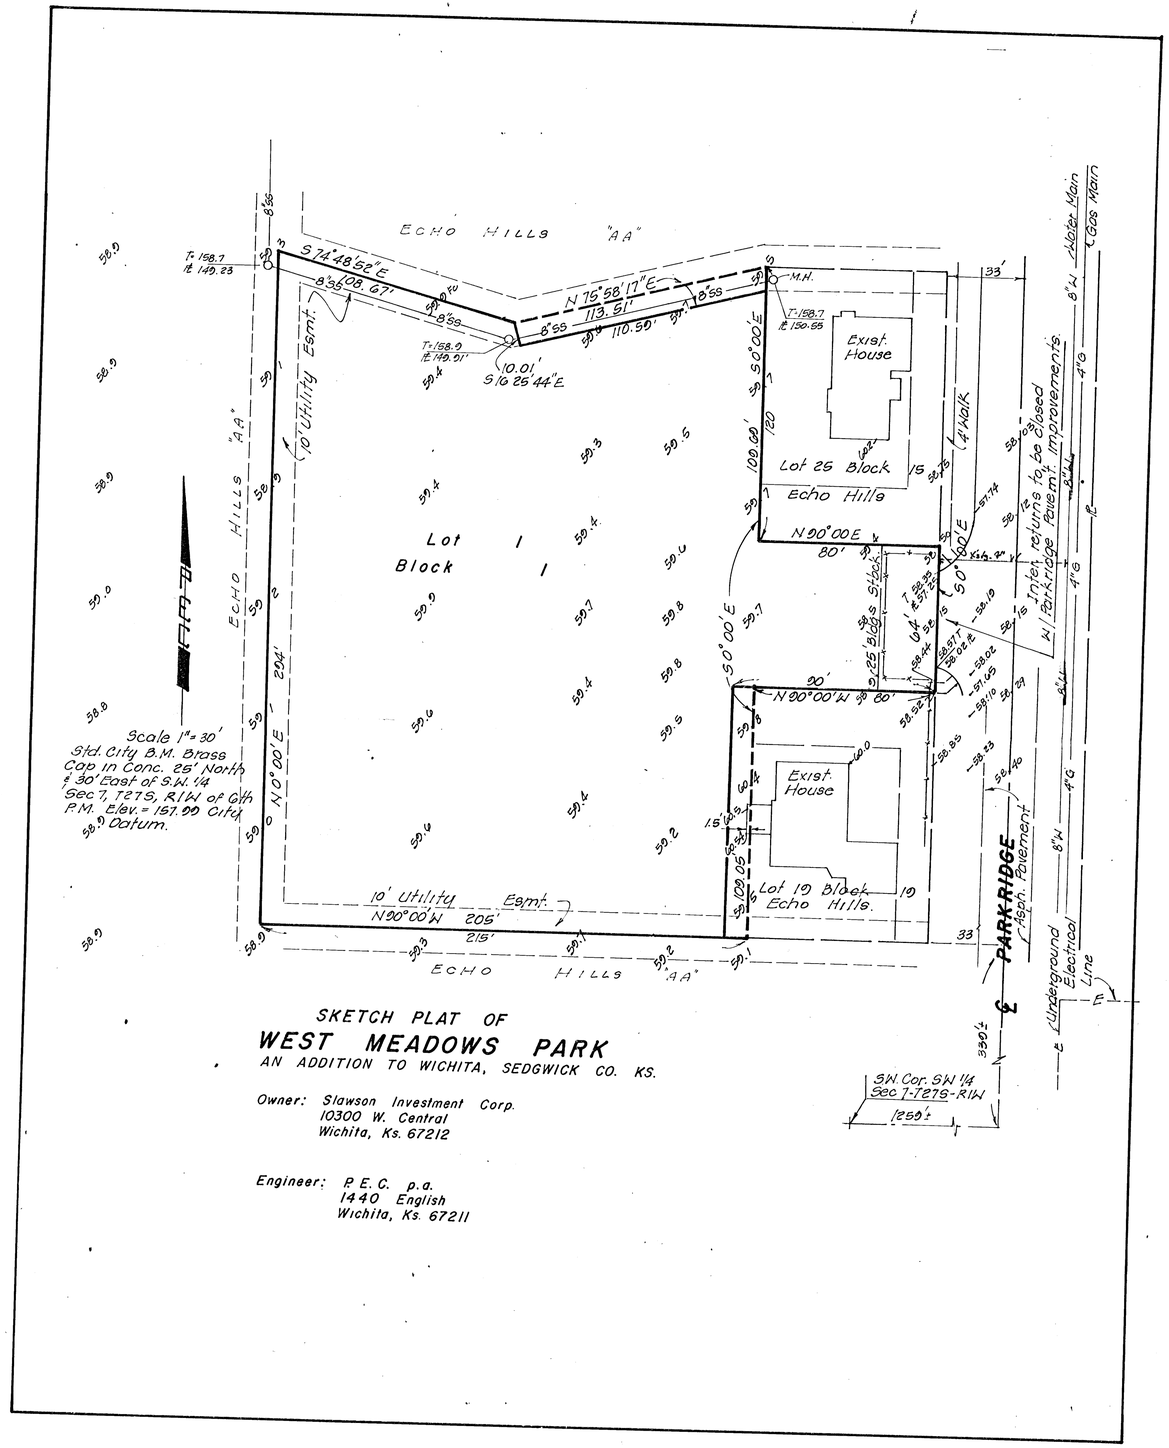

SKETCH PLAT OF

WEST MEADOWS PARK

AN ADDITION TO WICHITA, SEDGWICK CO. KS.

Owner: Slawson Investment Corp.
10300 W. Central
Wichita, Ks. 67212

Engineer: P.E.C. p.a.
1440 English
Wichita, Ks. 67211

32
21
~~18~~