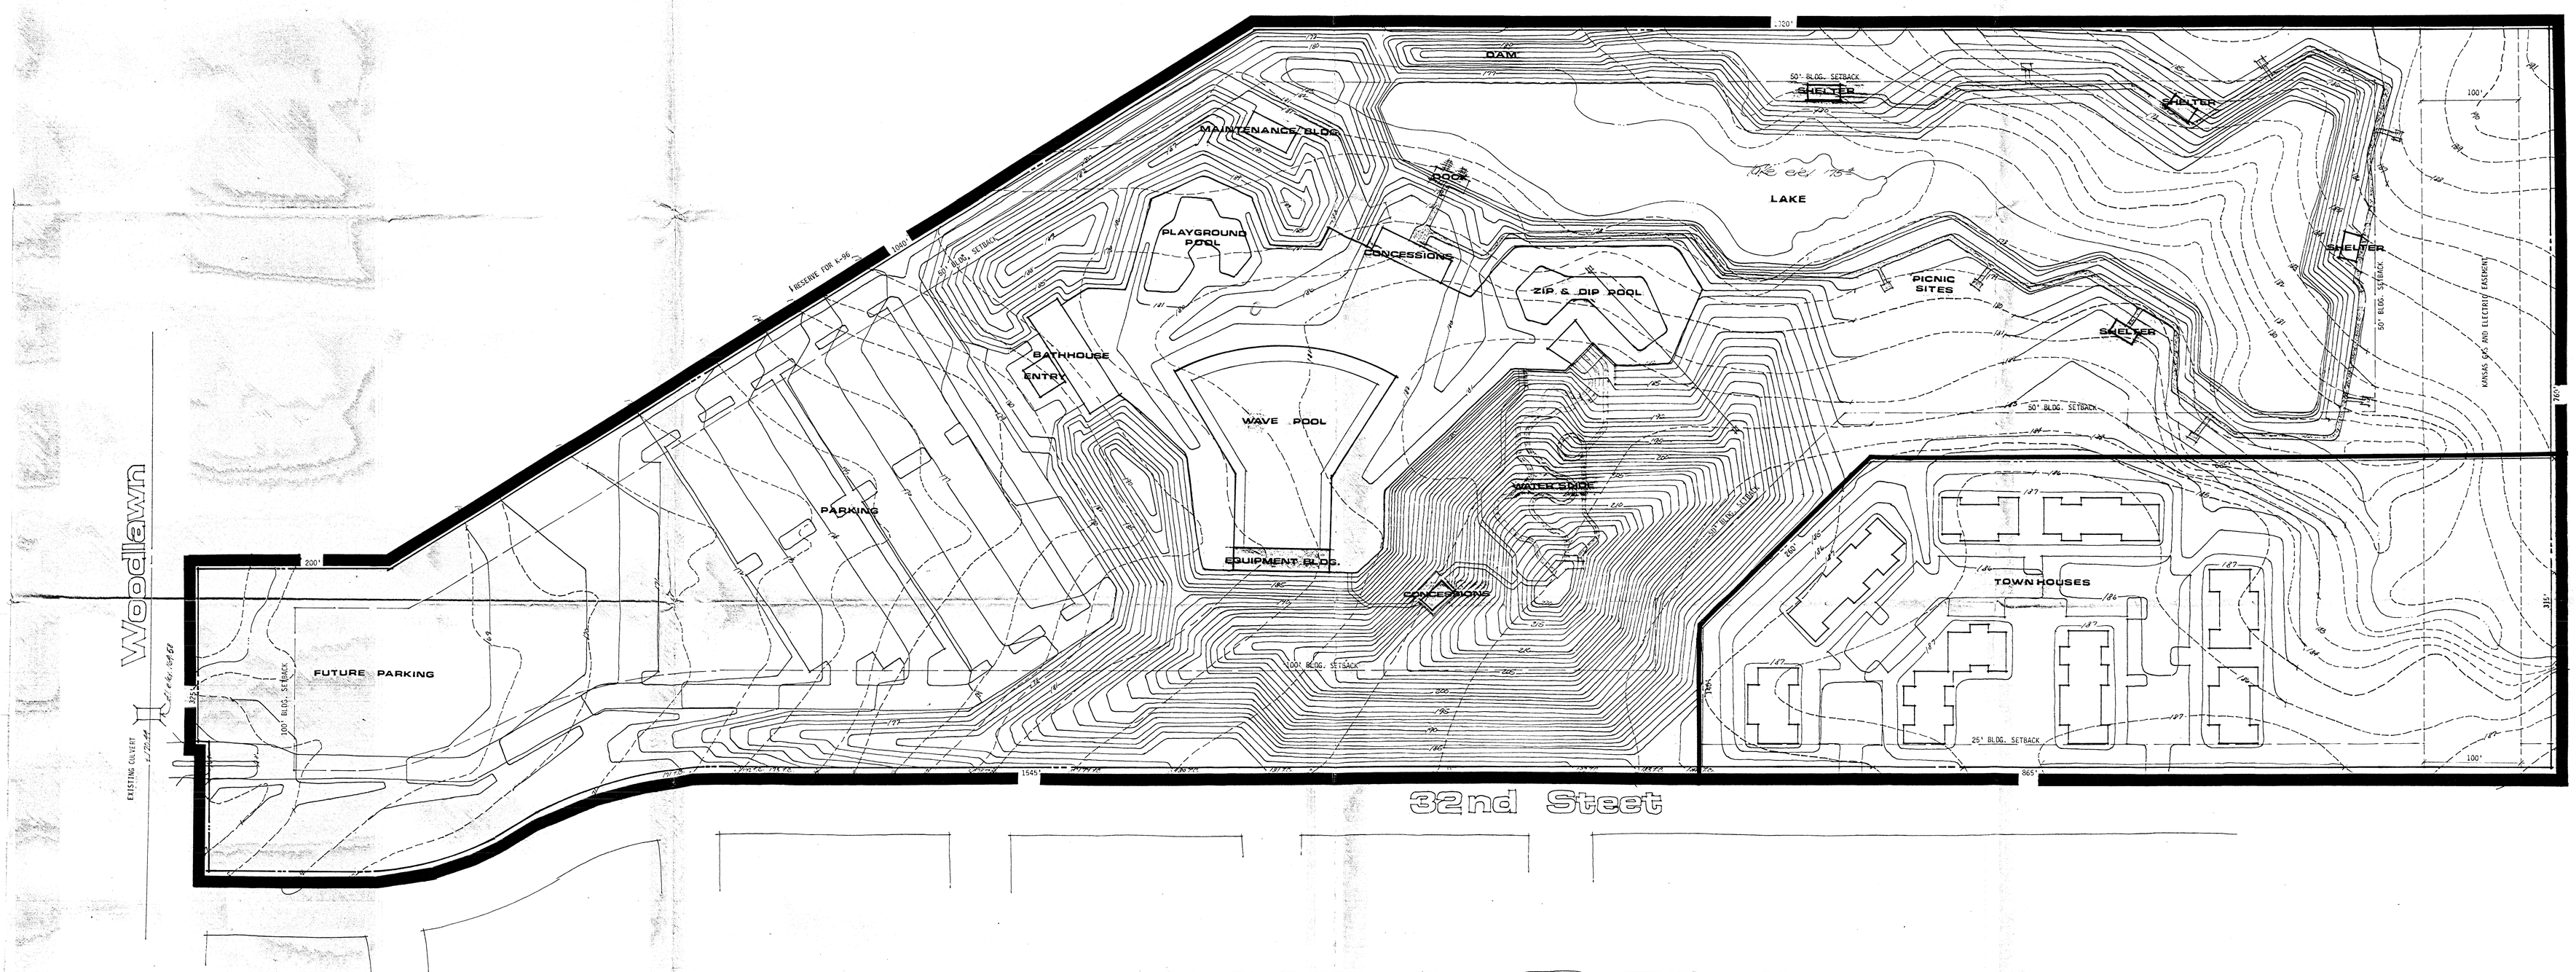

FANTASEA

OWNER: TRINTY ASSOCIATES INC., 300 WEST DOUGLAS, SUITE 42 , WICHITA, KANSAS 67202

50' 25' 0 25' 50' 100'

1" CONTOUR INTERVALS - CITY OF WICHITA DATUM

BILL G. YUNG DESIGN
1355 NORTH WACO WICHITA, KANSAS 67203 316-264-0676