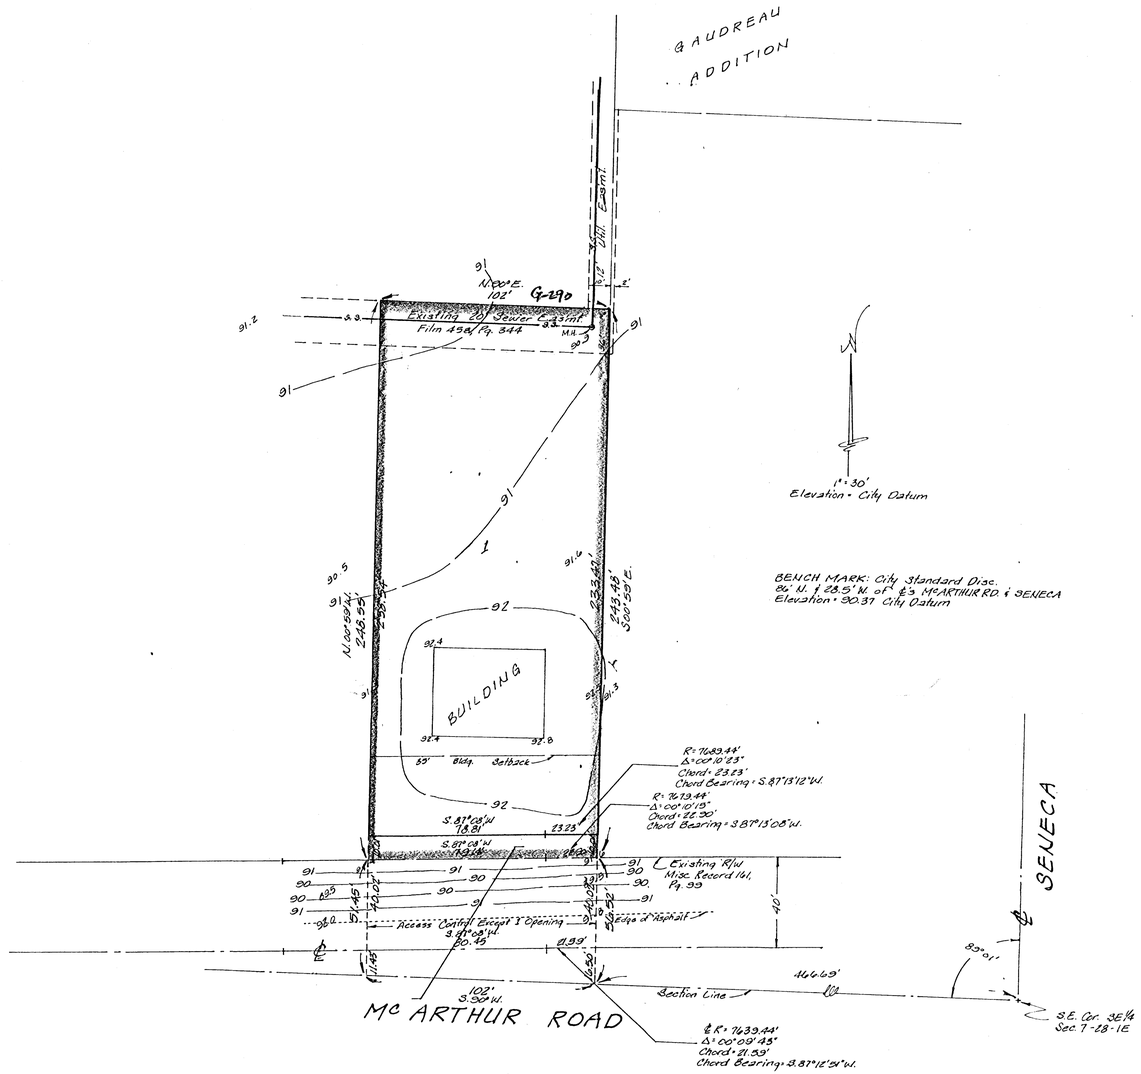

SKETCH PLAT

LEEDY-VOYLES ADDITION

A TRACT IN THE SE 1/4 SEC 7, TWP 28-S, R-1-E

OWNER: ELVIN LEEDY
HENRY E. VOYLES
PATRICA C. VOYLES

BAUGHMAN COMPANY, P.A.
SURVEYING & ENGINEERING
316/262-7271 · 315 ELUS, WICHITA KANSAS 67211

10 SEP 86