SCALE: 1" = 20'

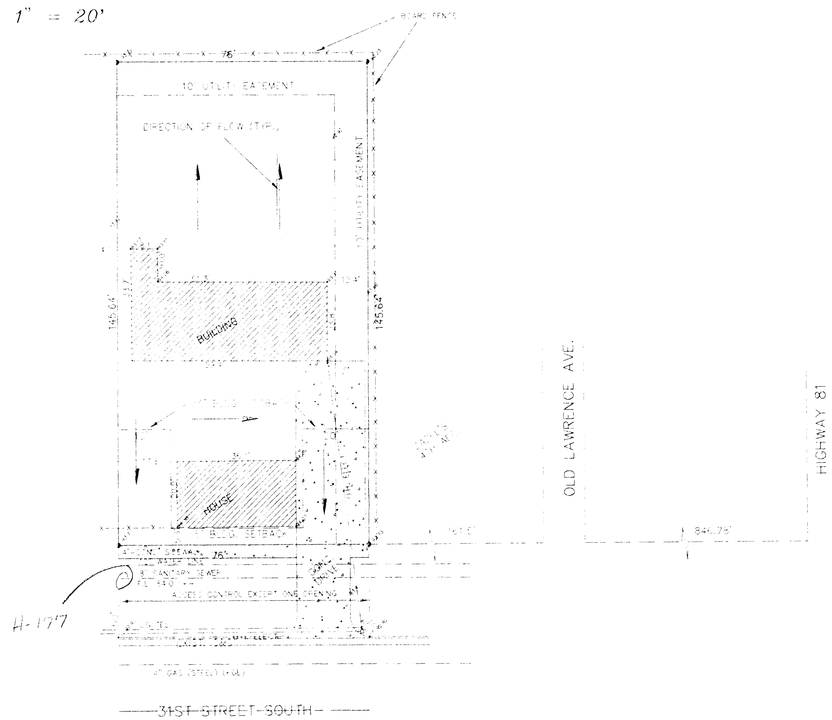

GENERAL

ZONING ..... LIGHT COMMERCIAL
NO. OF LOTS 1
MINIMUM LOT SIZE ..... 10,000 S.F.

NOTE: UTILITY INFORMATION TAKEN FROM UTILITY COMPANY RECORDS.
BENCH MARK: CITY OF WICHITA DISK, 37' N. & 40' W. OF 31ST & BROADWAY. ELEV. = 93.30

PROPERTY OWNER:

JAYFORD JOHN GANN
130 1/2 WEST 31ST STREET SOUTH
WICHITA, KANSAS 67217

SUBDIVIDER:

WILMA L. GREENWOOD
3154 CHASE STREET
WICHITA, KANSAS 67217

SURVEYOR:

BABAR M. KHAN
MUNICIPAL ENGINEERS, P.A.
254-LAURA, SUITE 201
WICHITA, KANSAS 67211
TEL. 316-262-3842

VICINITY MAP
GANN FIRST ADDITION TO
WICHITA, KANSAS

SCALE	APPROVED	DRAWN BY:
DATE		CHECKED:
PROJECT NO:		SHEET NO:
94-94 (MUNICIPAL)		

MUNICIPAL ENGINEERS
254-LAURA, SUITE 201
WICHITA, KANSAS 67211
316-262-3842