LOCATION MAP AND SKETCH PLAT
GEORGE FIRST ADDITION
SEDGWICK COUNTY, KANSAS

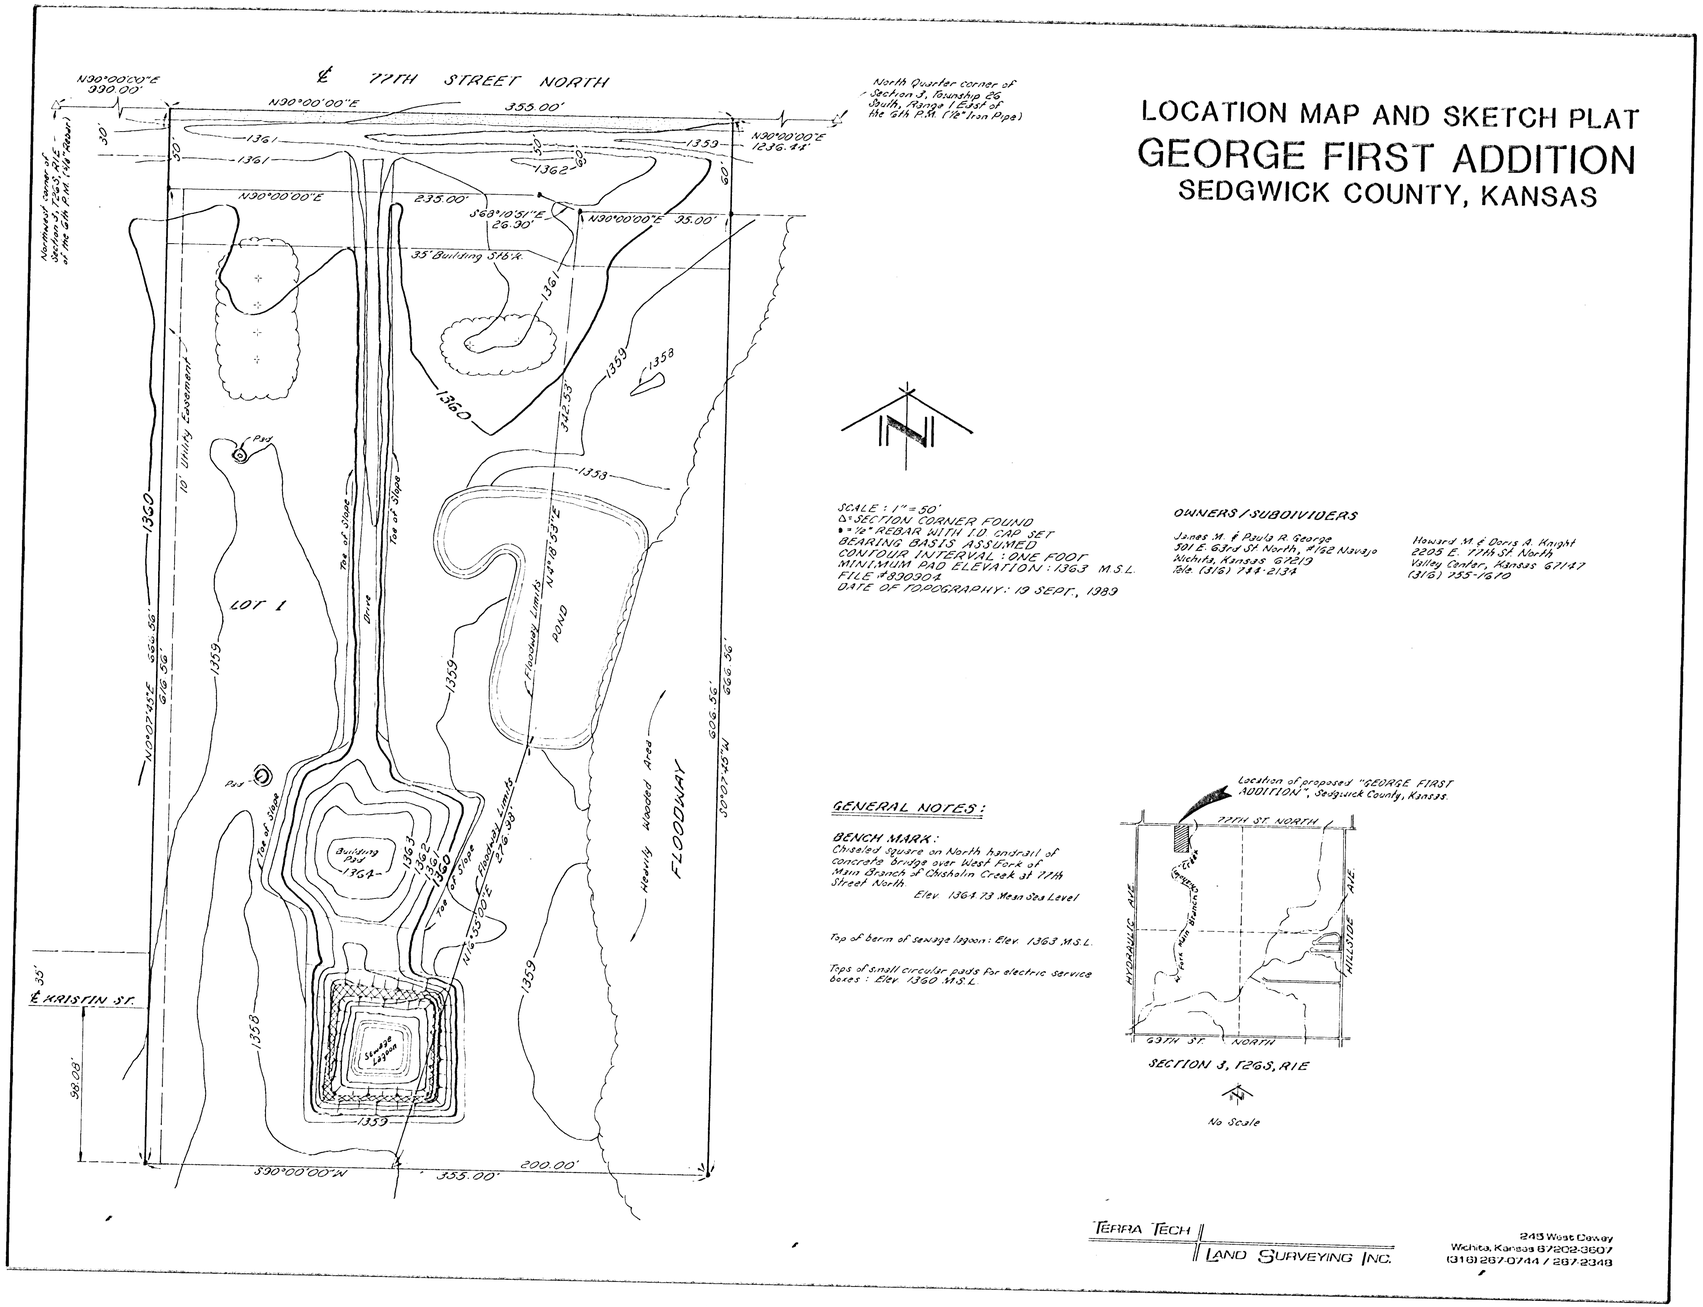

SCALE: 1" = 50'
Δ = SECTION CORNER FOUND
• = ½" REBAR WITH I.D. CAP SET
BEARING BASIS ASSUMED
CONTOUR INTERVAL: ONE FOOT
MINIMUM PAD ELEVATION: 1363 M.S.L.
FILE #890904
DATE OF TOPOGRAPHY: 19 SEPT, 1989

OWNERS / SUBDIVIDERS

James M. & Paula R. George
301 E. 63rd St. North, #162 Navajo
Wichita, Kansas 67219
Tele. (316) 744-2134

Howard M. & Doris A. Knight
2205 E. 77th St. North
Valley Center, Kansas 67147
(316) 755-1610

GENERAL NOTES:

BENCH MARK:
Chiseled square on North handrail of concrete bridge over West Fork of Main Branch of Chisholm Creek at 77th Street North
Elev. 1364.73 Mean Sea Level

Top of berm of sewage lagoon: Elev. 1363 M.S.L.

Tops of small circular pads for electric service boxes: Elev. 1360 M.S.L.

SECTION 3, T26S, R1E

No Scale

TERRA TECH
LAND SURVEYING INC.
245 West Dewey
Wichita, Kansas 67202-3607
(316) 267-0744 / 267-2348