# GRAF - GOLDSTON ADDITION

TO WICHITA, SEDGWICK COUNTY, KANSAS

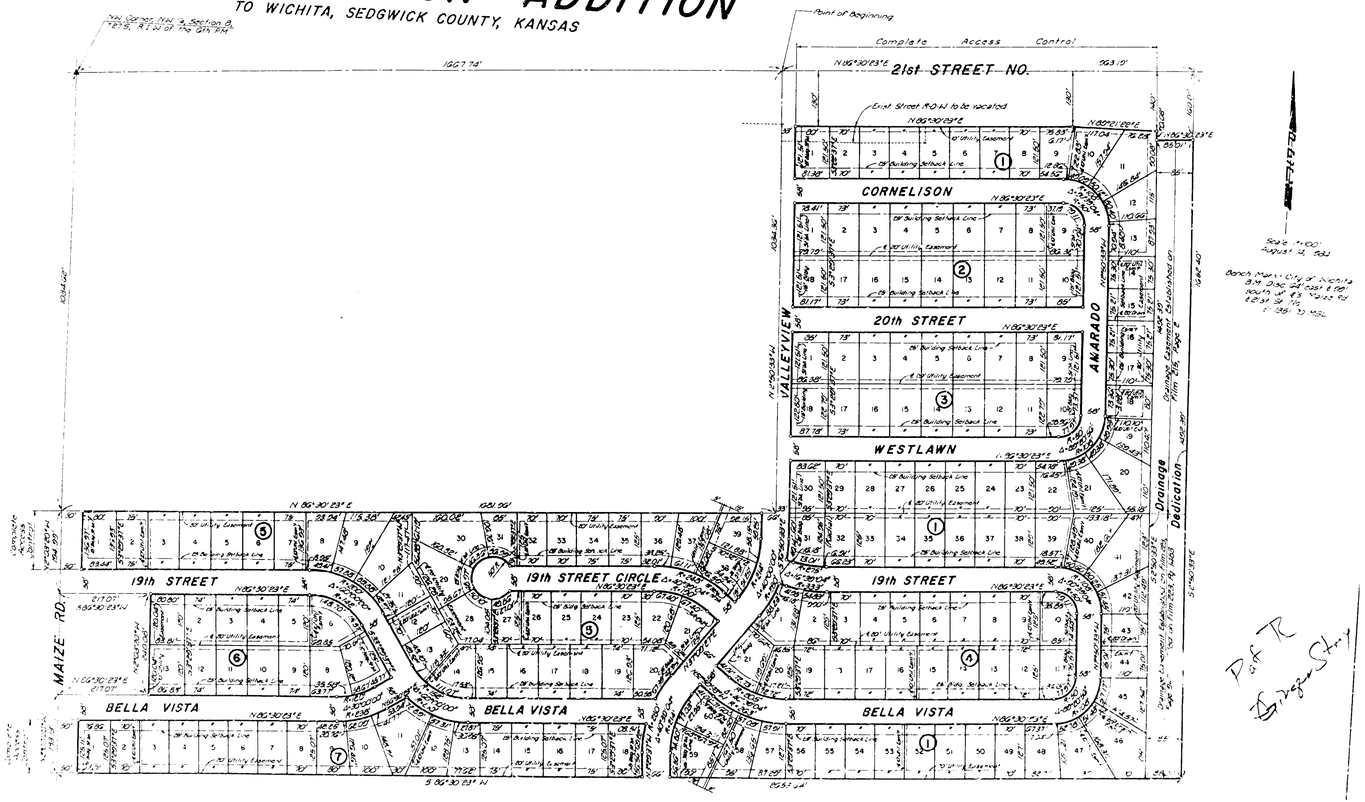


Pat R
of
Bridgestone