13-68
13-67

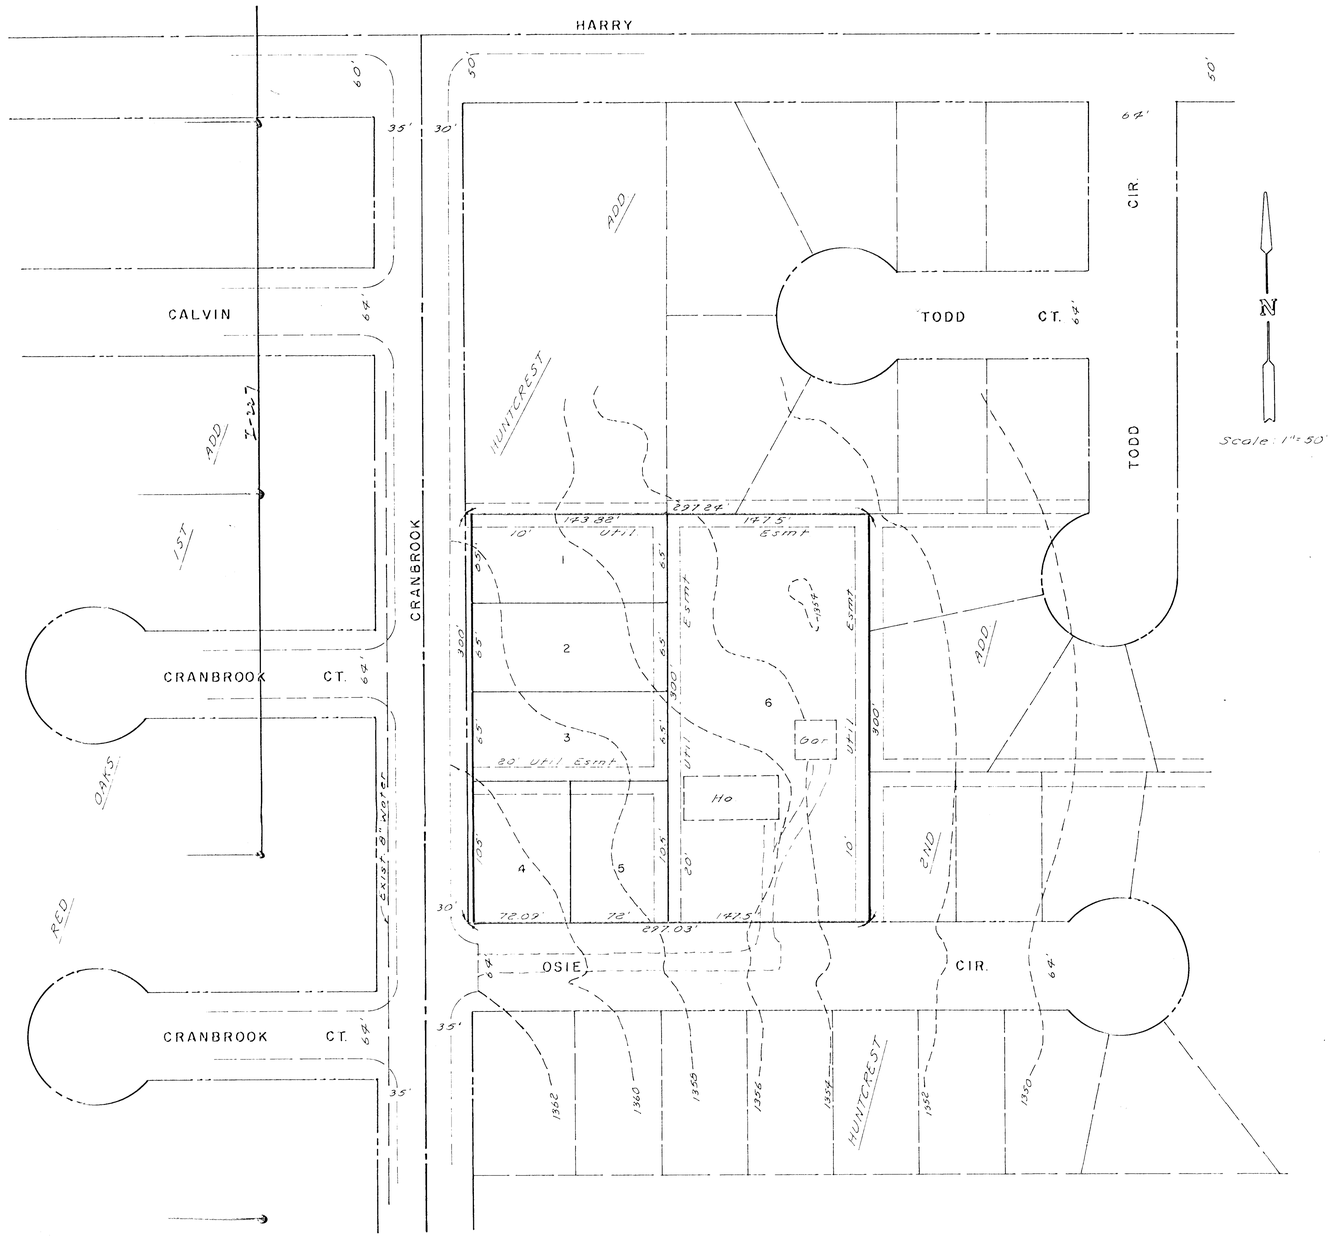

SKETCH PLAT

GRUNDMAN ADDITION

A REPLAT OF LOTS 7 & 8, HUNTCREST ADD.

B.M. - N.W. Cor. N. Hdw. RCB
800' E. N.W. Cor. NE ¼
Sec. 33-27-2E
El. 1339.47 (Sea level)

Oct. 15, 1985

BAUGHMAN COMPANY, P.A.
SURVEYING & ENGINEERING
316/262-7271 • 330 LAURA • WICHITA, KANSAS 67211