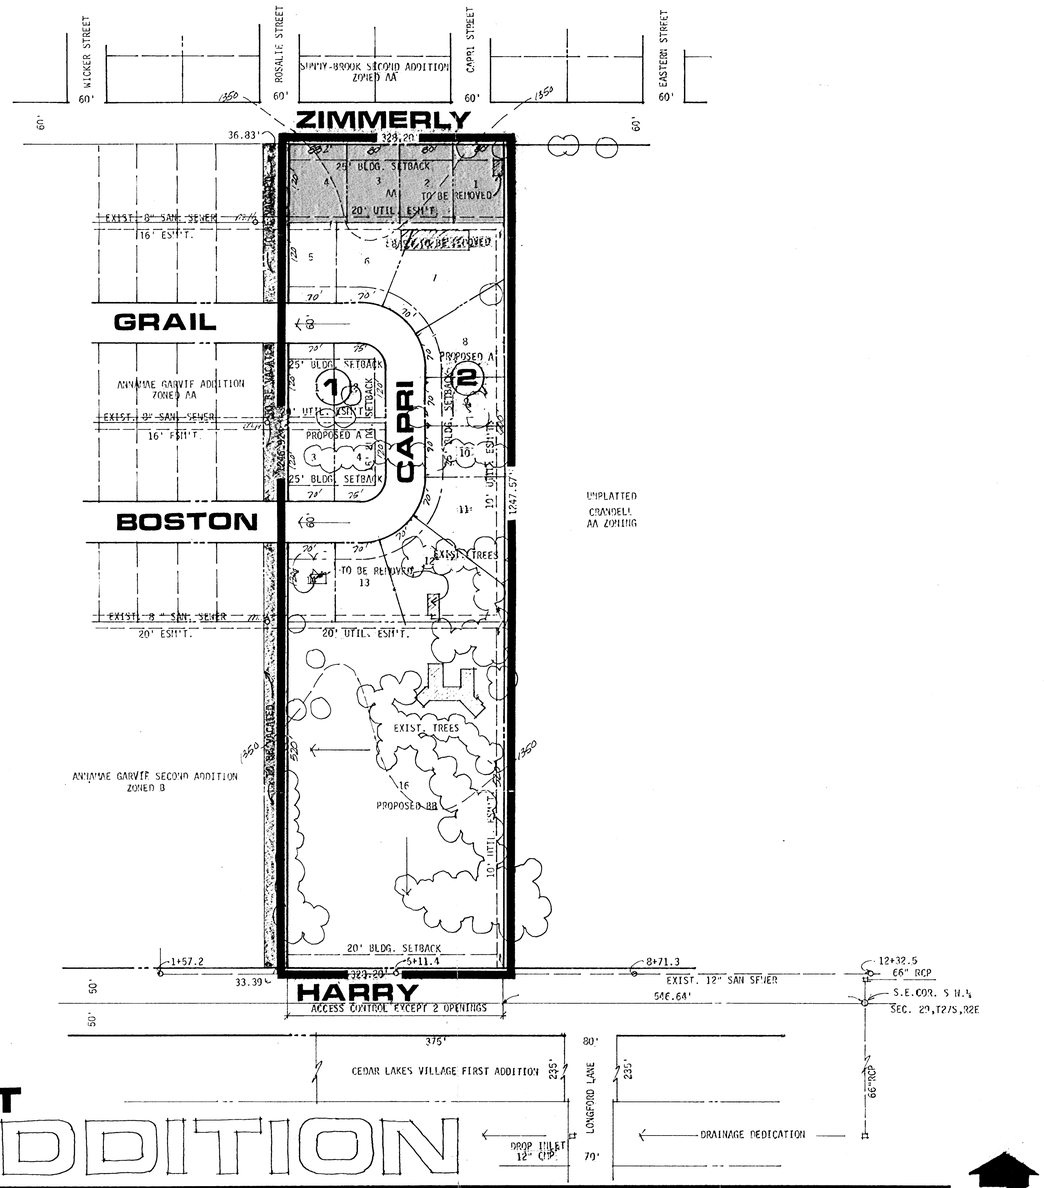

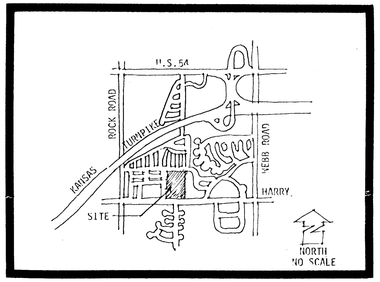

LOCATION MAP

PRELIMINARY PLAT
GUY'S ADDITION

OWNER: CASADO INC. REALTORS, 236 S. TOPEKA, WICHITA, KANSAS

BILL G. YUNG DESIGN
1555 NORTH WACO, WICHITA, KANSAS, 67203
316-264-0676

date DEC. 2, 1980
rev. 11 Dec 1981

sheet title
PRELIMINARY PLAT

project
GUY'S ADDITION

sheet of