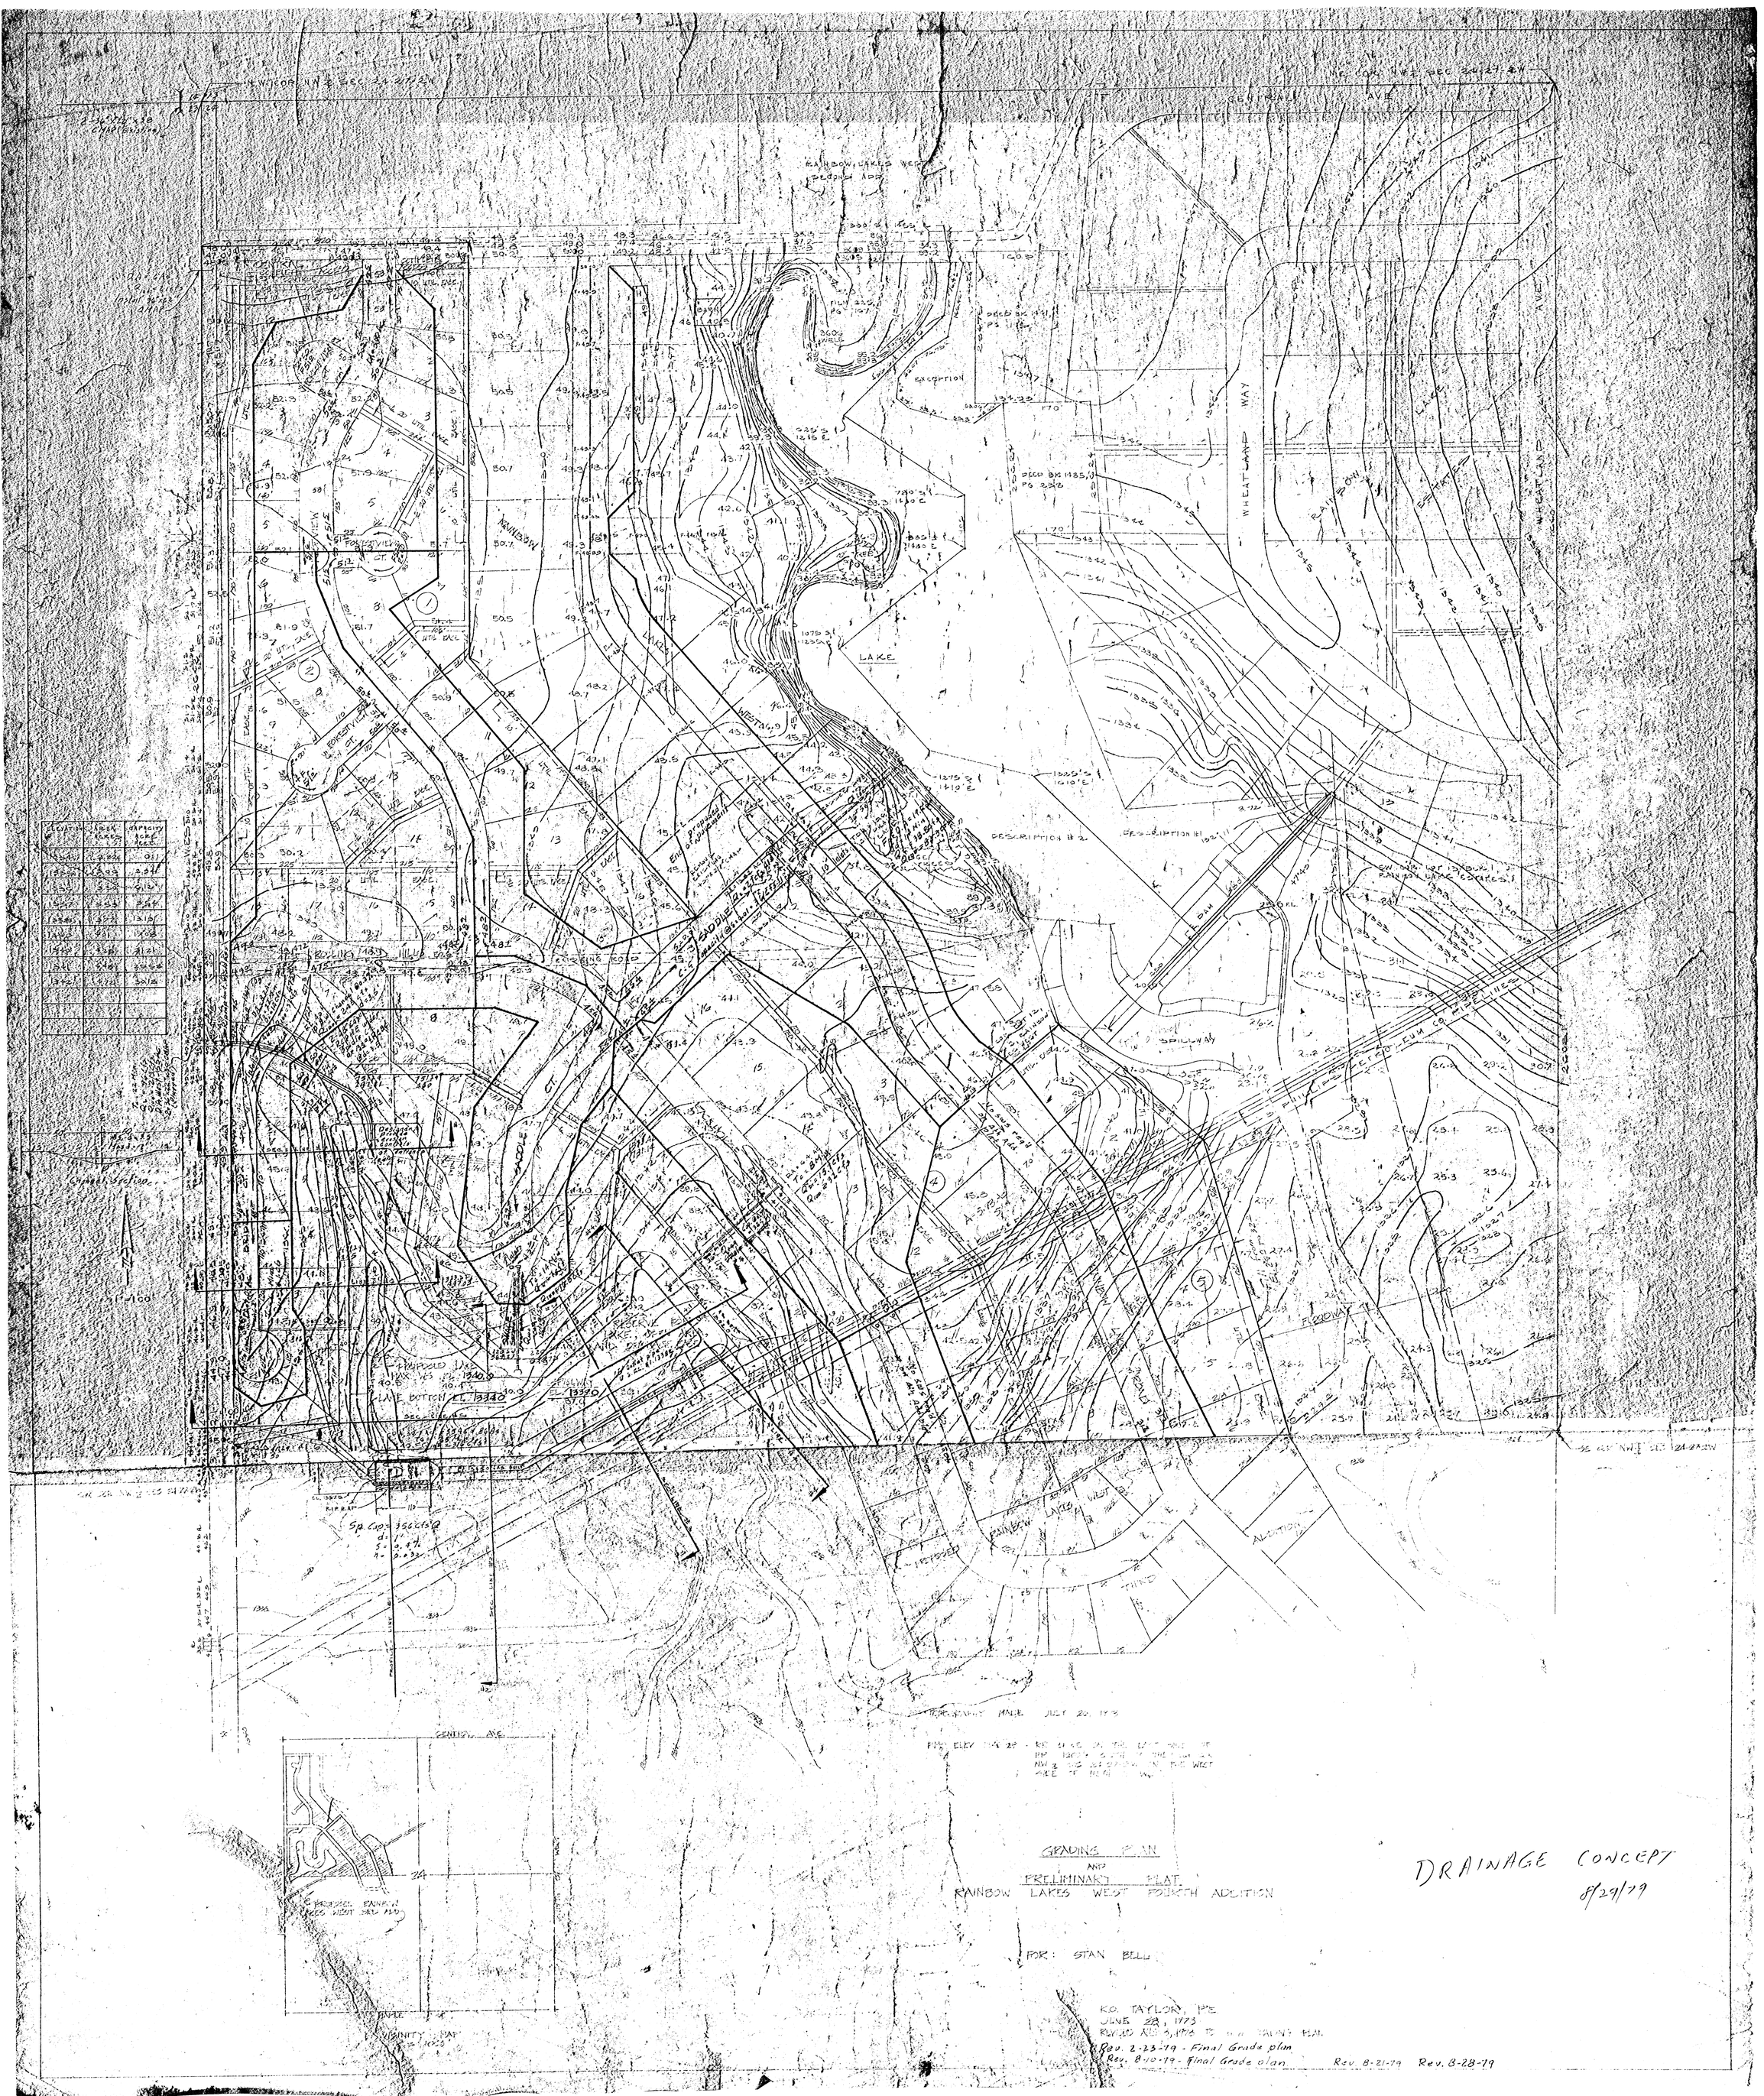
CENTRAL AVE
RAINBOW LAKES WEST
WHEATLAND WAY
RAIN BOW
LAKE
EXCAVATION
DESCRIPTION #2
DESCRIPTION #1
SPILLWAY
FLOWAY
ROLLING HILLS
ROAD
CT
SADDLE
RESERVE
LAKE BOTTOM EL. 1340.0
Sp. Cap. = 350 cfs @
RIP RAP
THIRD
ADDITION
GRADING PLAN
AND
PRELIMINARY PLAT
RAINBOW LAKES WEST FOURTH ADDITION
FOR: STAN BELL
K.O. TAYLOR, P.E.
JUNE 28, 1973
Rev. 2-23-79 - Final Grade plan
Rev. 8-10-79 - Final Grade plan
Rev. 8-21-79
Rev. 8-28-79
VICINITY MAP
DRAINAGE CONCEPT
8/29/79