RAINBOW LAKES WEST THIRD ADD

K. D. TAYLOR, P.E.

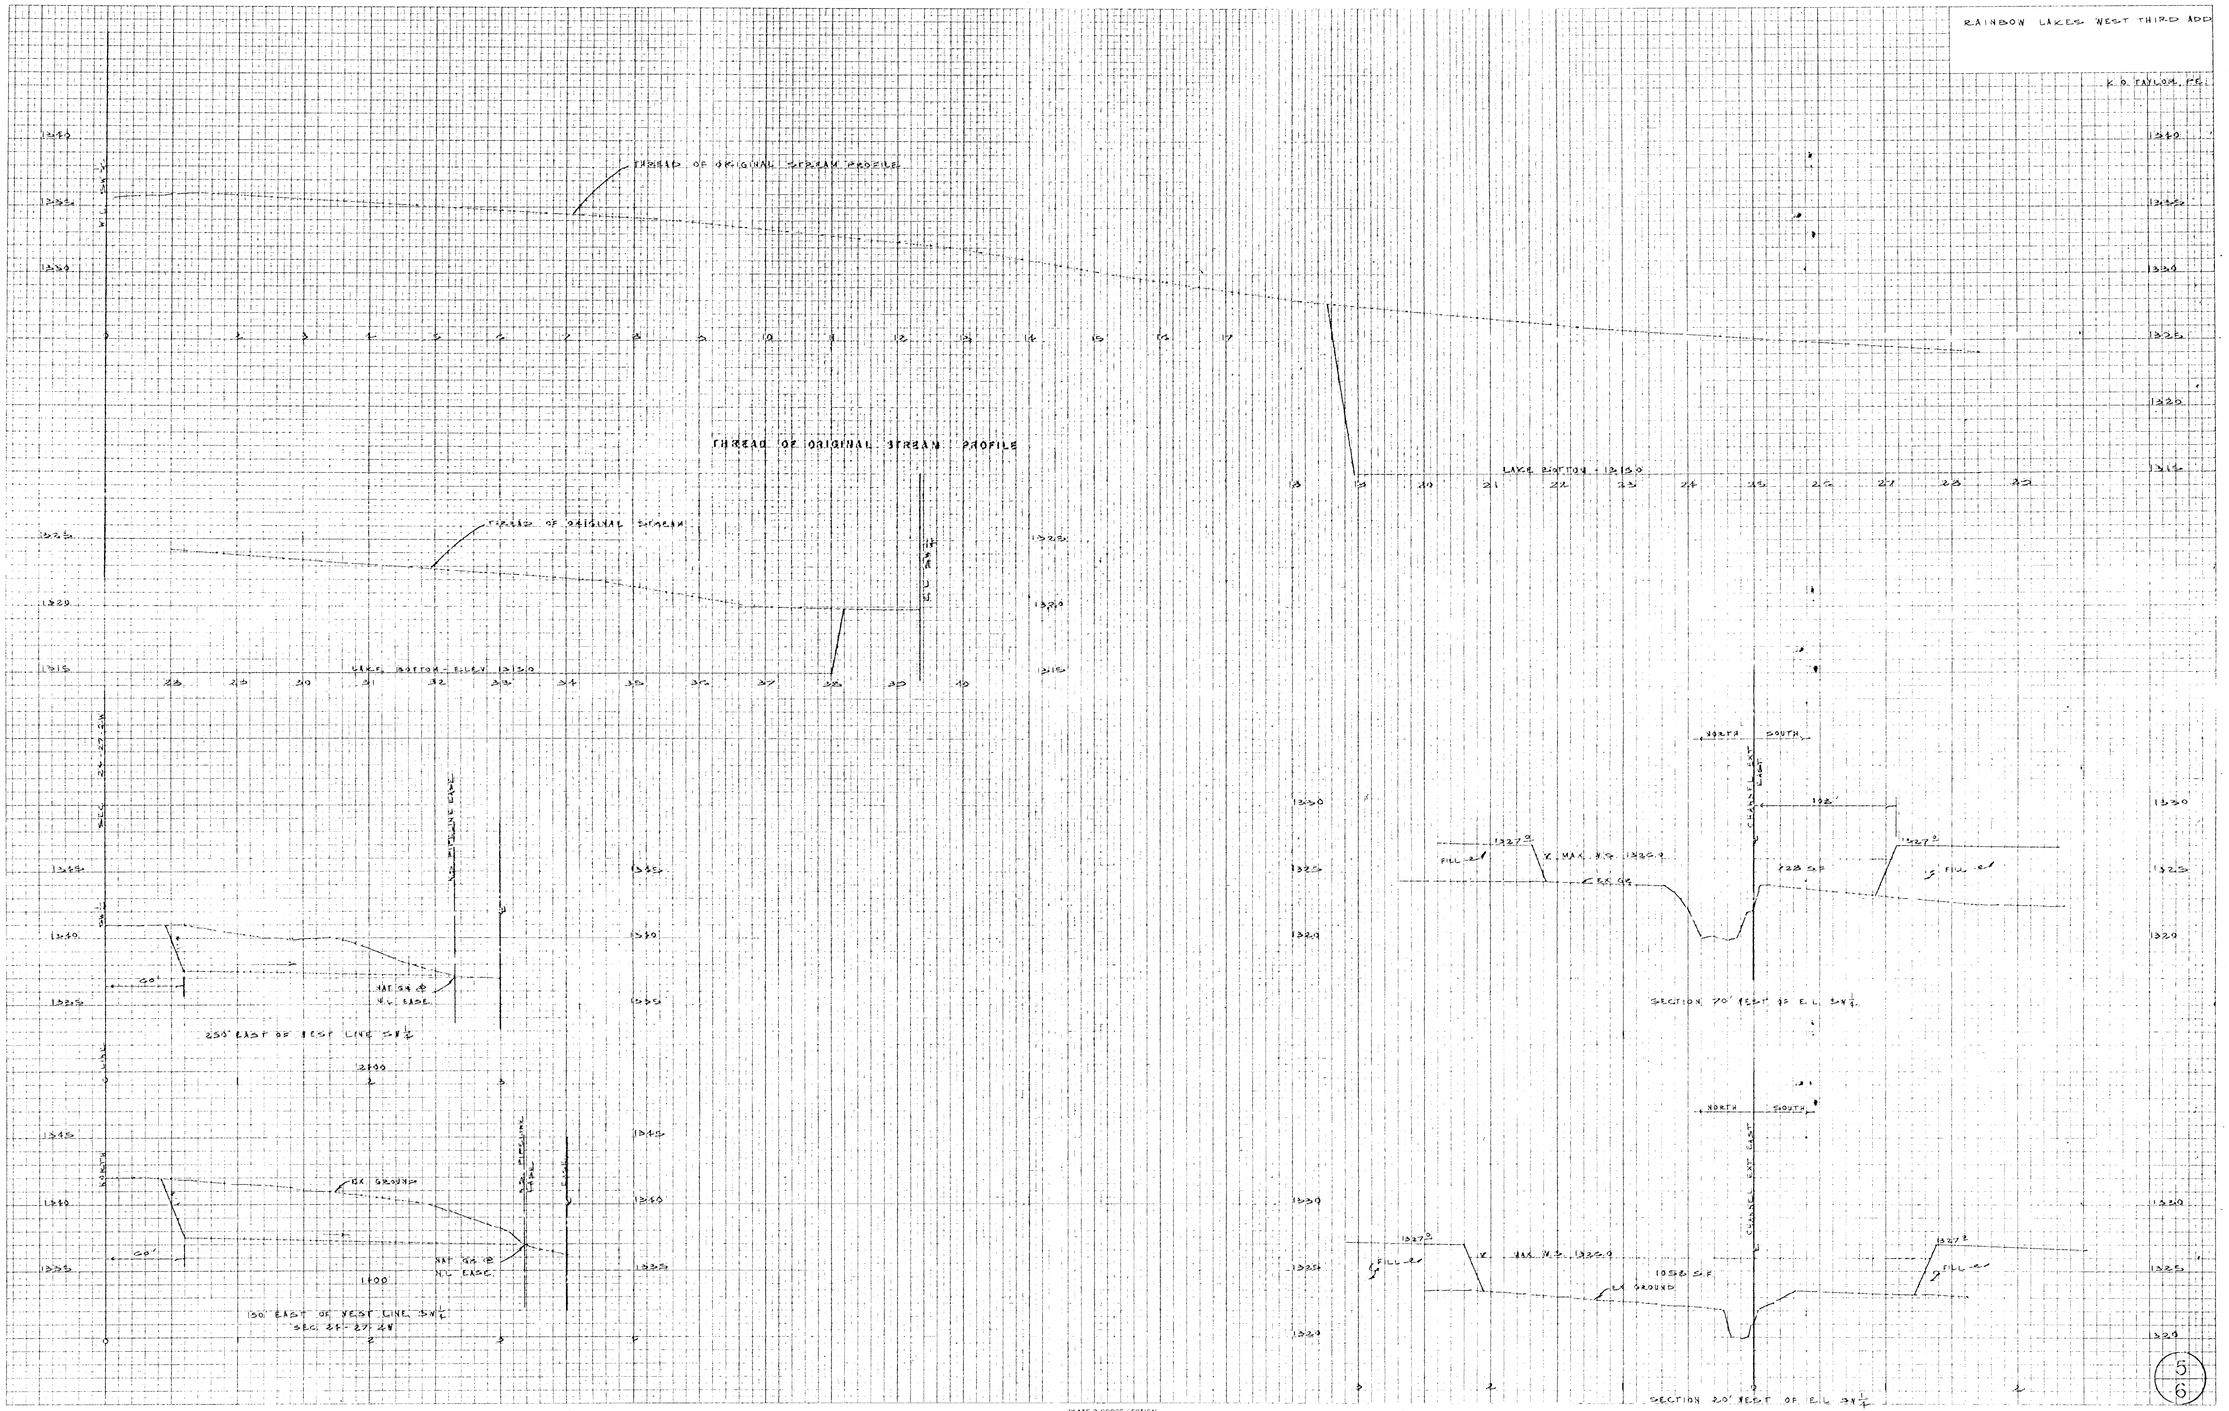

ORIGINAL SURVEY		BY	DATE
	SURVEYED		
	RECORDED		
NOTE BOOK	TRACED		
	AREA		
NO.	AREAS CALCULATED		

FINAL SURVEY		BY	DATE
	SURVEYED		
	RECORDED		
NOTE BOOK	TRACED		
	AREA		
NO.	AREAS CALCULATED		

5
6

PLATE 3 CROSS SECTION
LEARPRINT PAPER CO., S.F. CAL.