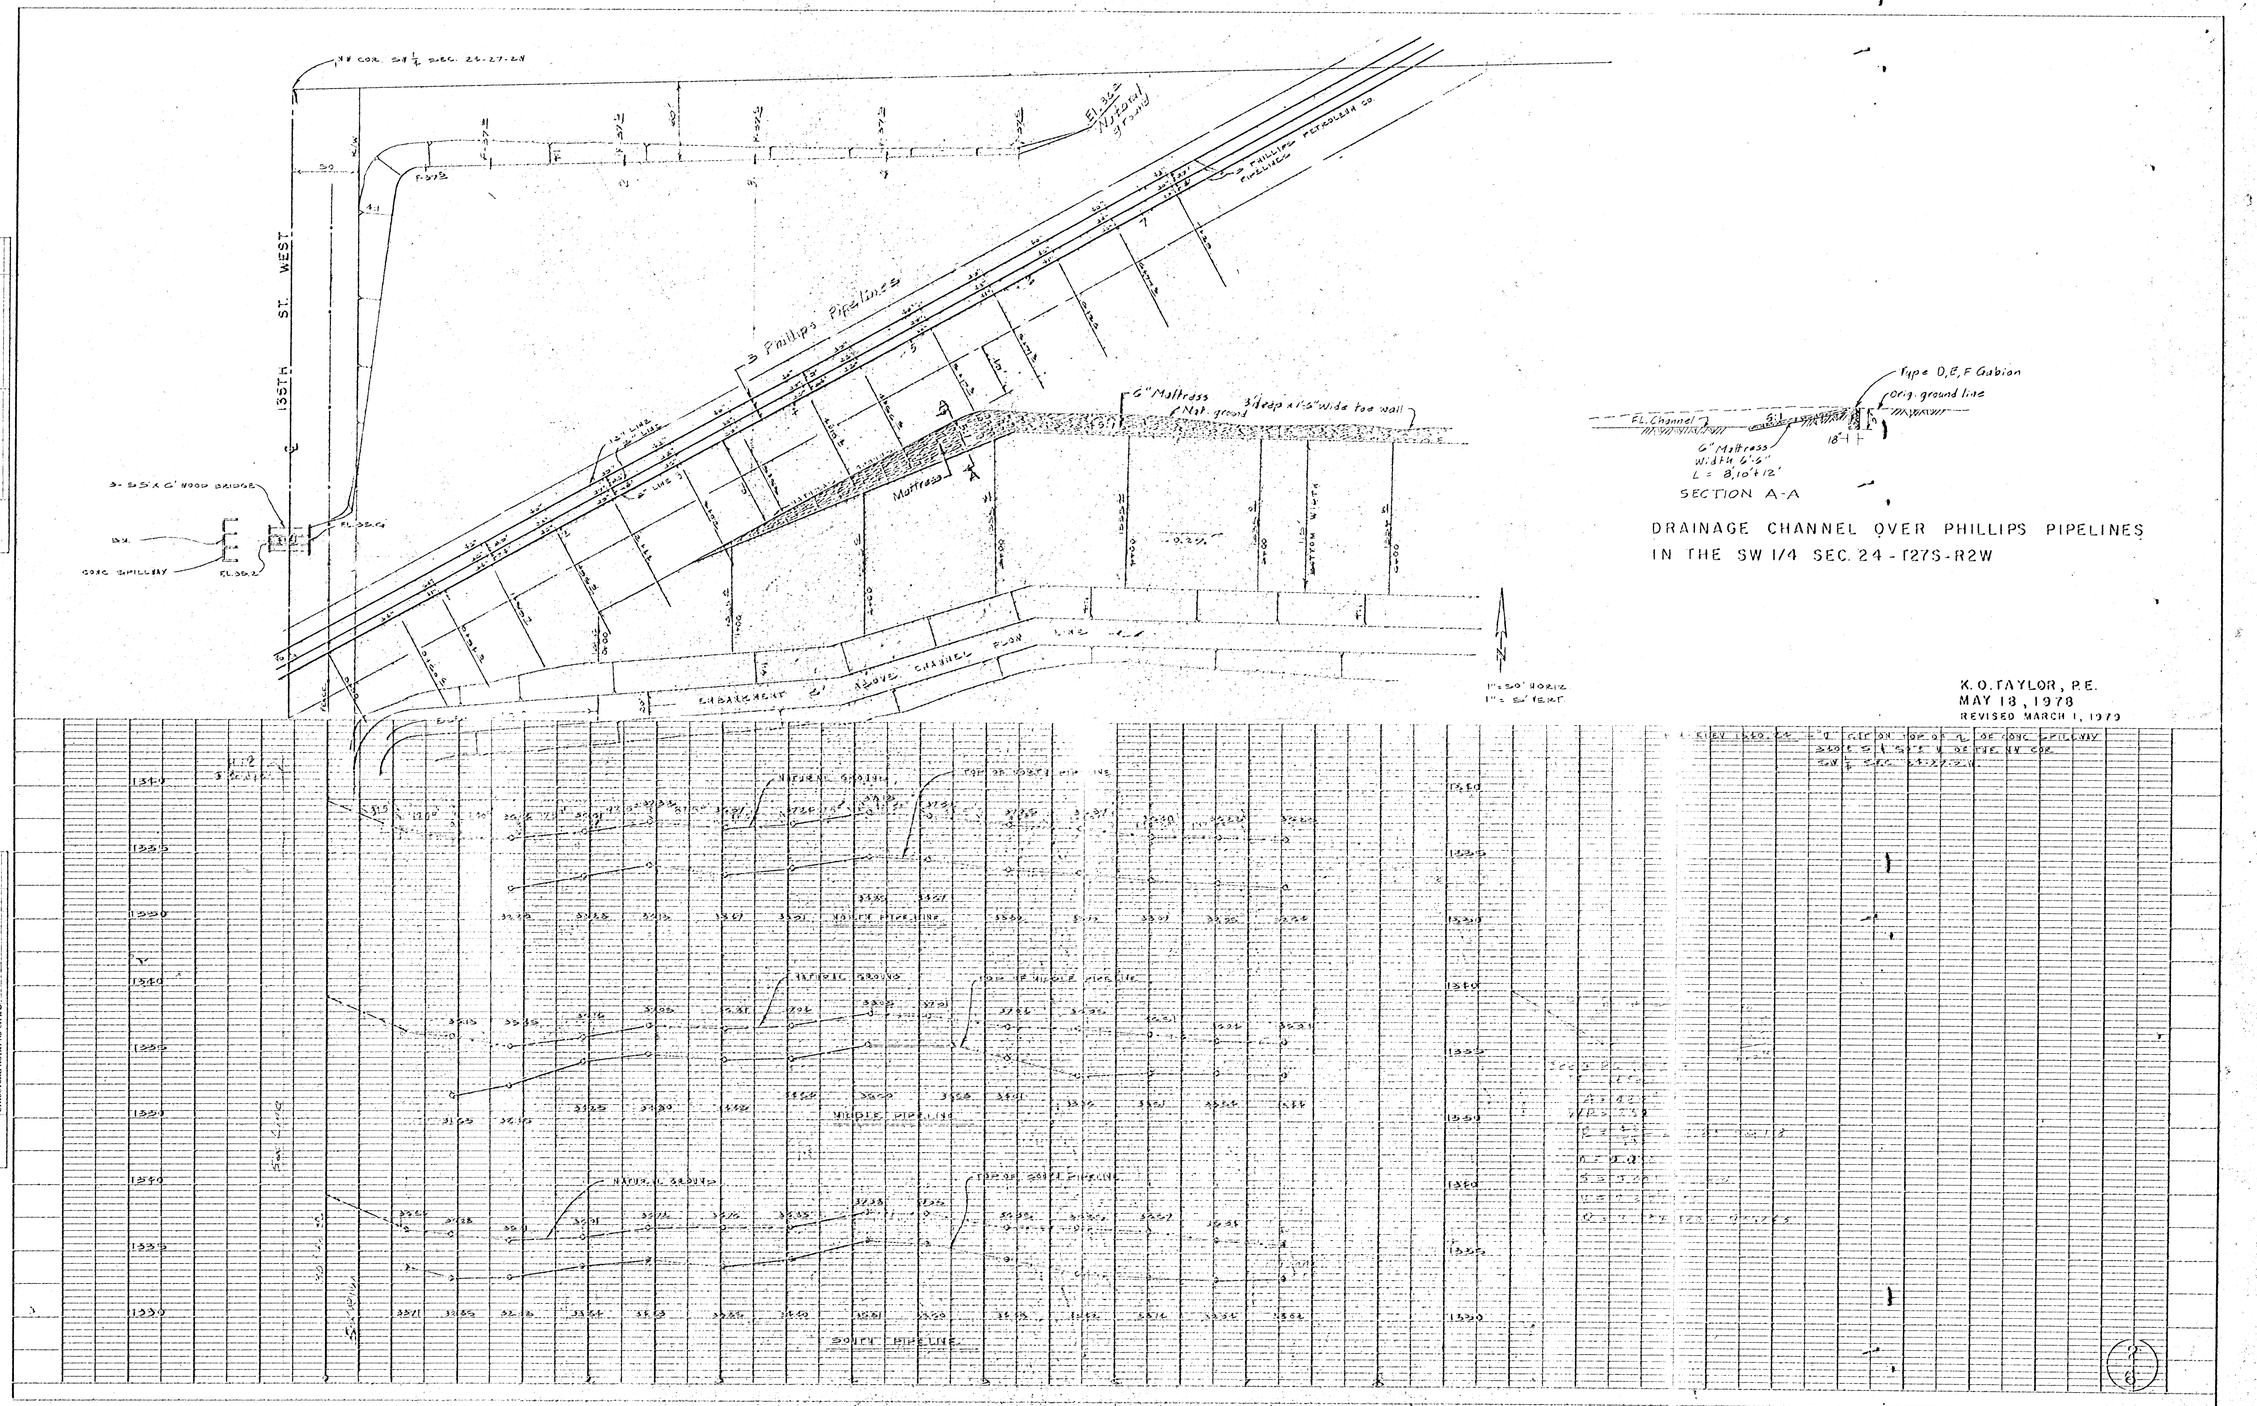
NW COR. SW 1/4 SEC. 24-27-2W
135TH ST. WEST
3 Phillips Pipelines
Phillips Petroleum Co. Pipelines
6" Mattress
Nat. ground
3' deep x 1'-5" wide toe wall
Mattress
3-8.5 x 6' WOOD BRIDGE
B.M.
CONC. SPILLWAY
EL. 352.6
EL. 352.2
EMBANKMENT 8' ABOVE CHANNEL FLOW
1" = 50' HORIZ
1" = 5' VERT
Pipe D, E, F Gabion
Orig. ground line
EL. Channel
6" Mattress
Width 6'-6"
L = 8, 10' & 12'
18'-1"
SECTION A-A
DRAINAGE CHANNEL OVER PHILLIPS PIPELINES
IN THE SW 1/4 SEC. 24 - T27S - R2W
K. O. TAYLOR, P.E.
MAY 18, 1978
REVISED MARCH 1, 1979
NATURAL GROUND
TOP OF NORTH PIPELINE
NORTH PIPELINE
TOP OF MIDDLE PIPELINE
MIDDLE PIPELINE
TOP OF SOUTH PIPELINE
SOUTH PIPELINE
1350
1345
1340
1335
1330
PROFILE
PLAN
DATE
BY
SURVEYED
PLOTTED
DESIGNED
CHECKED
NOTE BOOK
R/W & NOTED
STRUCTURAL INFORMATION CHECKED
NO.
RIGHT OF WAY CHECKED
PLATE 1 - PLAN & PROFILE - F.A.S.
CLEARPRINT PAPER CO., S.F. CAL.
NO. 1006-1