UTILITY CONCEPT

HIGHLAND SPRINGS
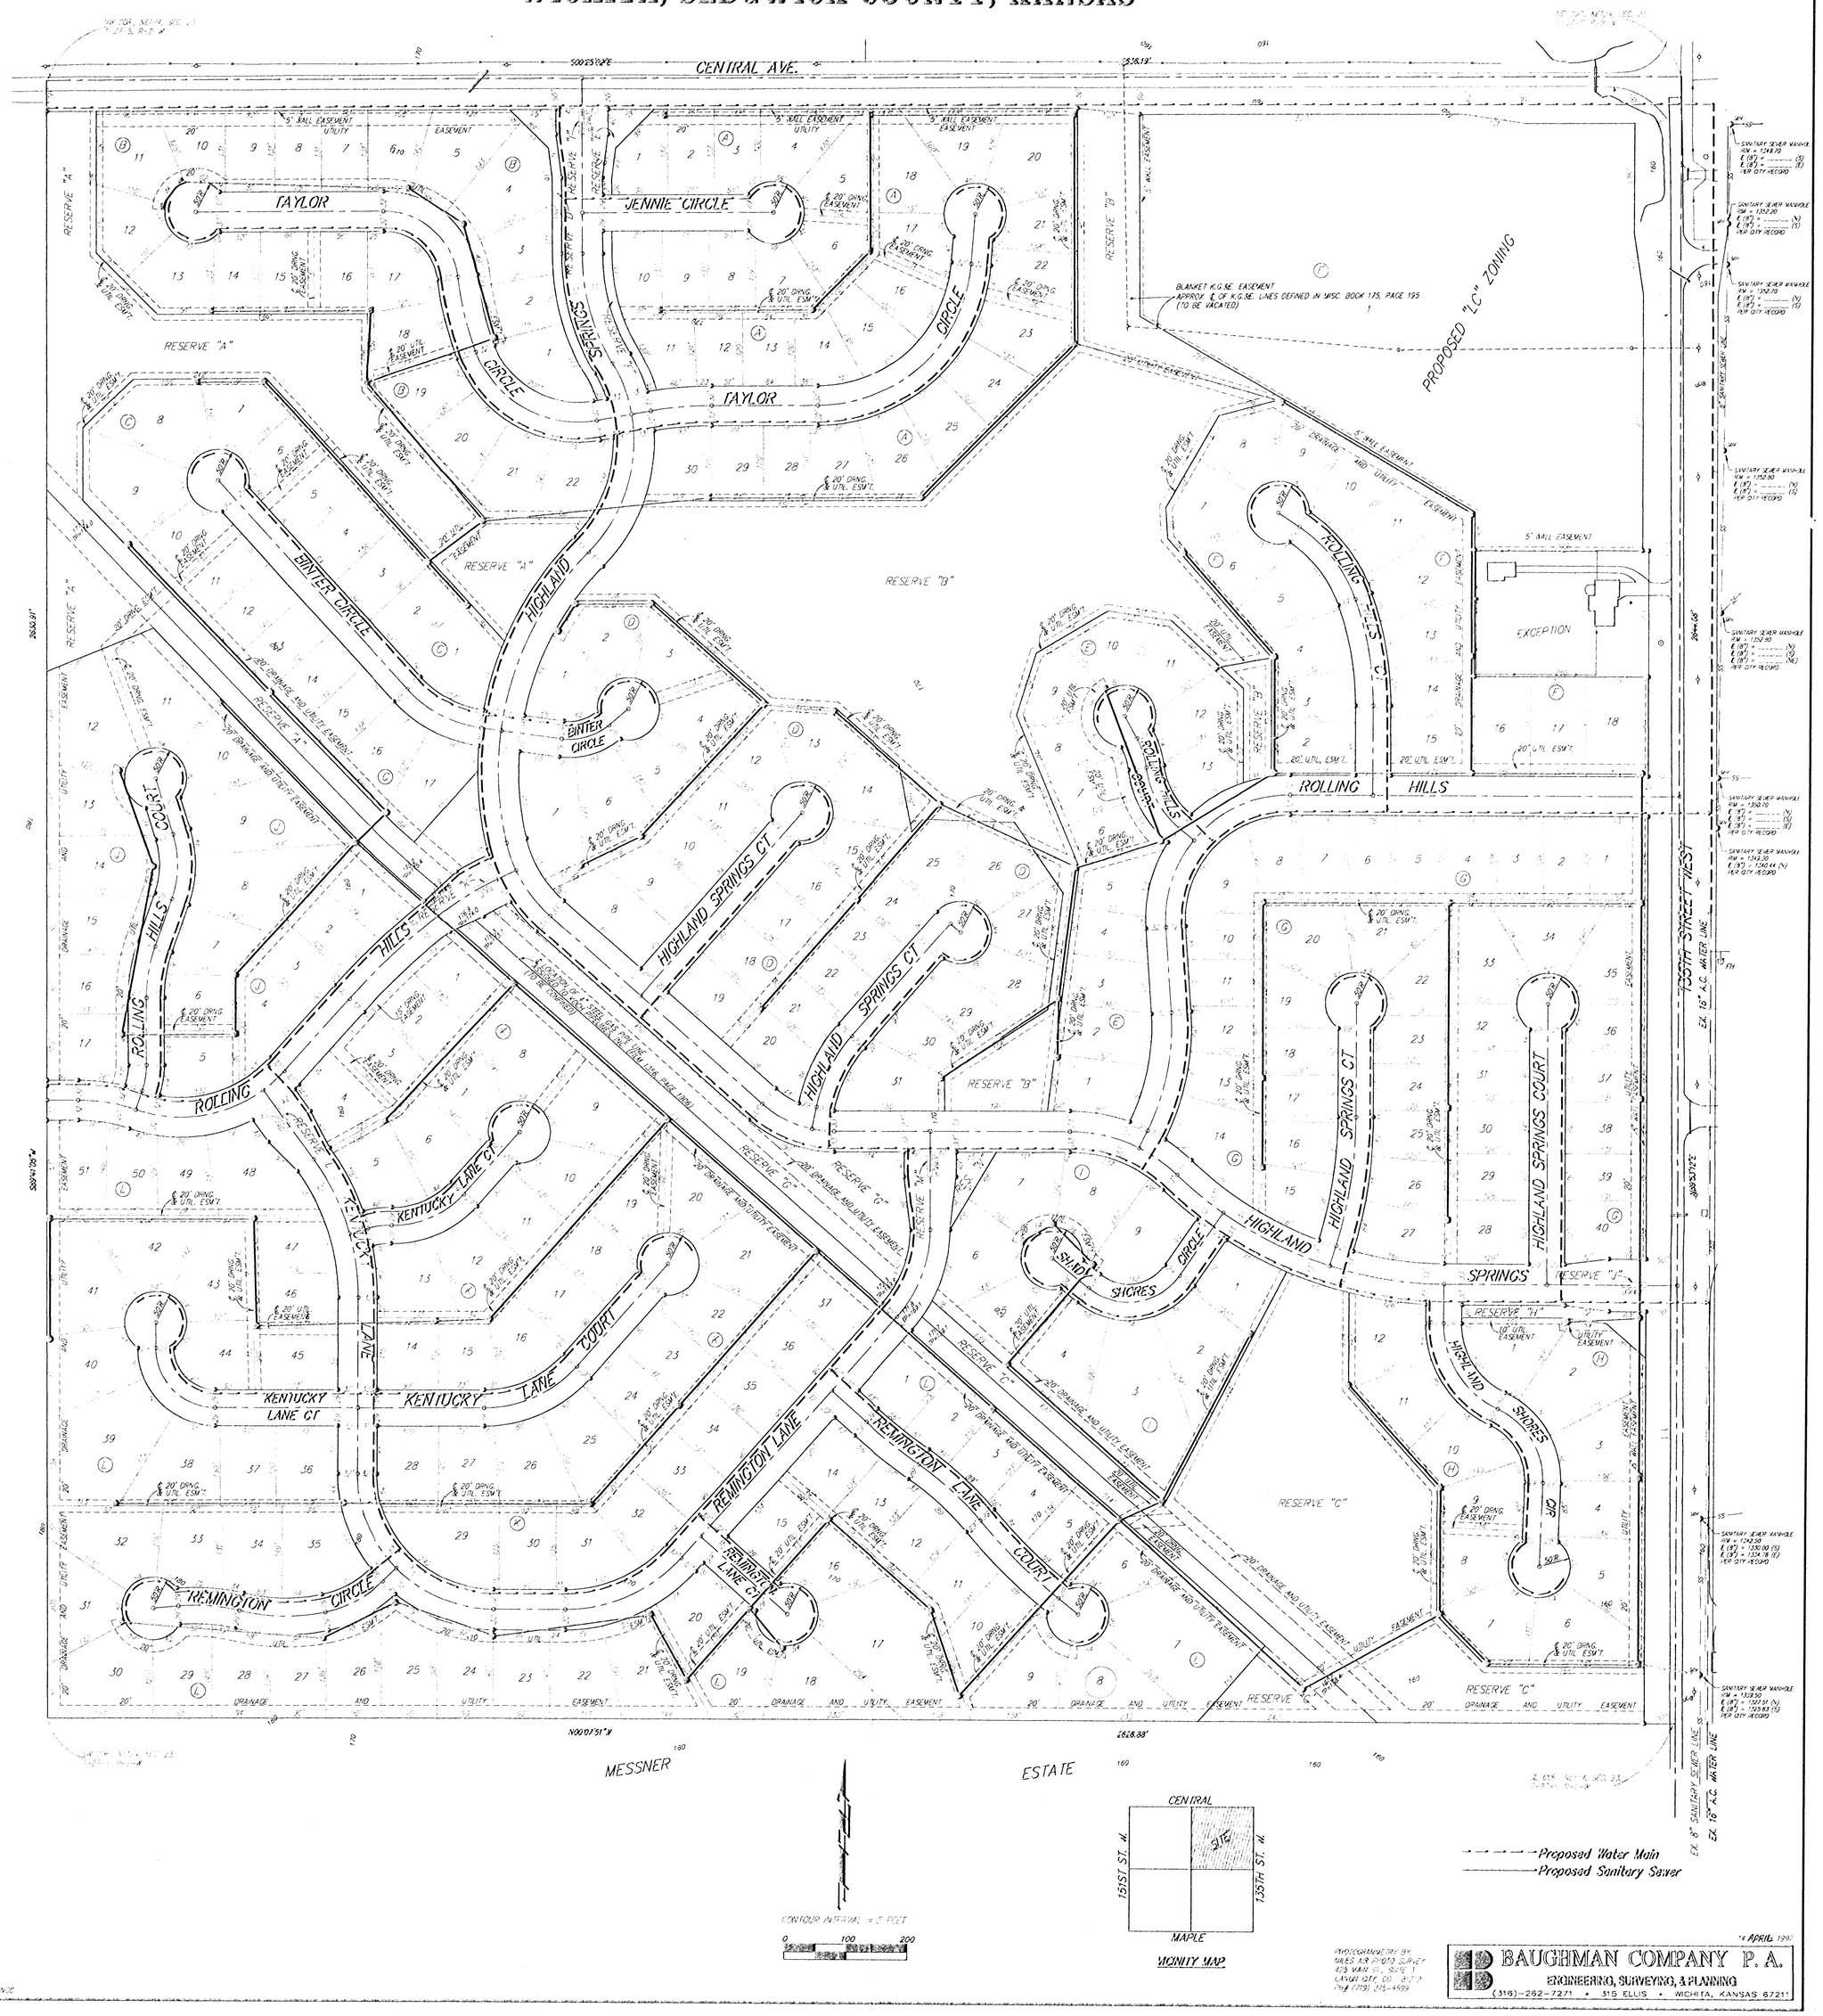
WICHITA, SEDGWICK COUNTY, KANSAS