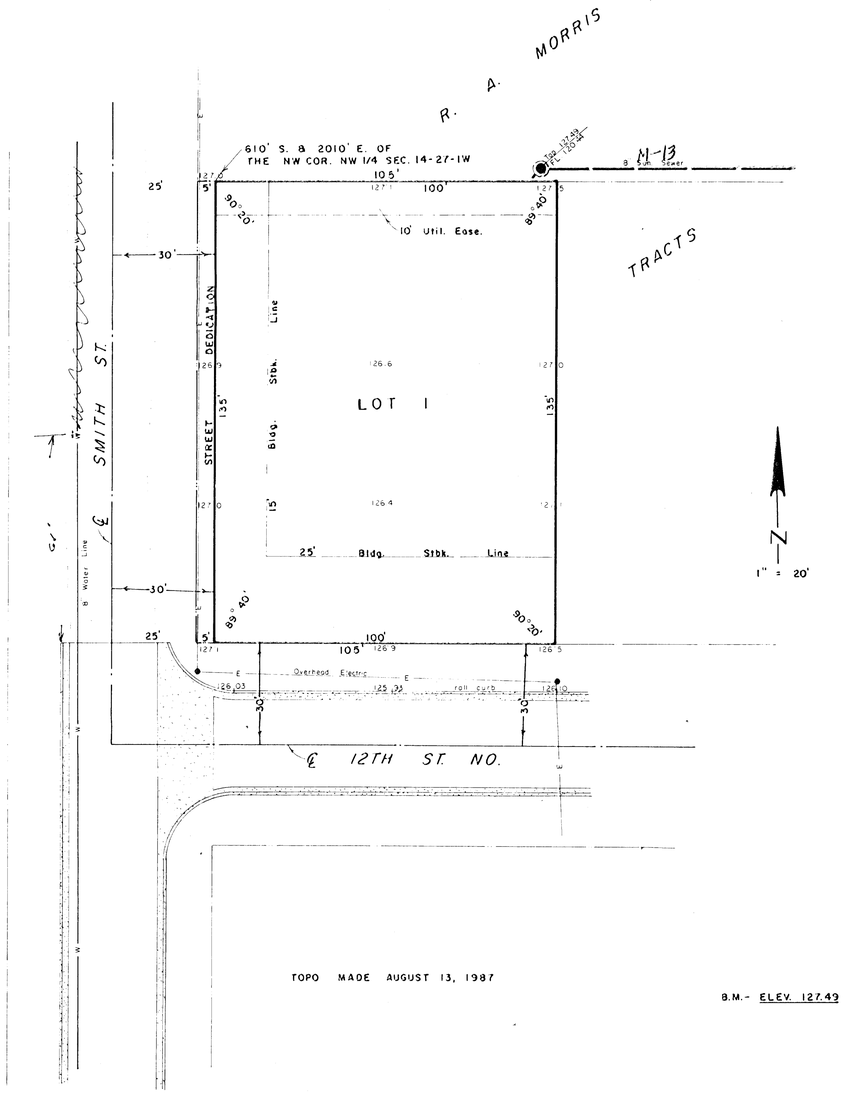

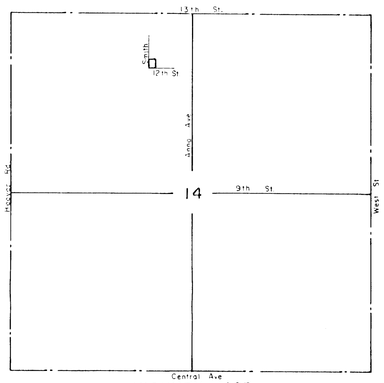

VICINITY MAP
1" = 1000'

N
1" = 20'

SKETCH PLAT

HOLLYWOOD SQUARE

FOR: RAY K. CLARK
1456 MORGANTOWN
WICHITA, KANSAS 67212

TOPO MADE AUGUST 13, 1987

B.M.- ELEV. 127.49 - E. RIM OF MANHOLE LOCATE 4' N. & 5' W. OF NE CORNER OF PROPERTY.

LOWELL D. HIGH, L.S.
1542 S. ST. FRANCIS
WICHITA, KANSAS 67211