SKETCH PLAT

HARP'S MEADOW,
SEDGWICK COUNTY, KANSAS

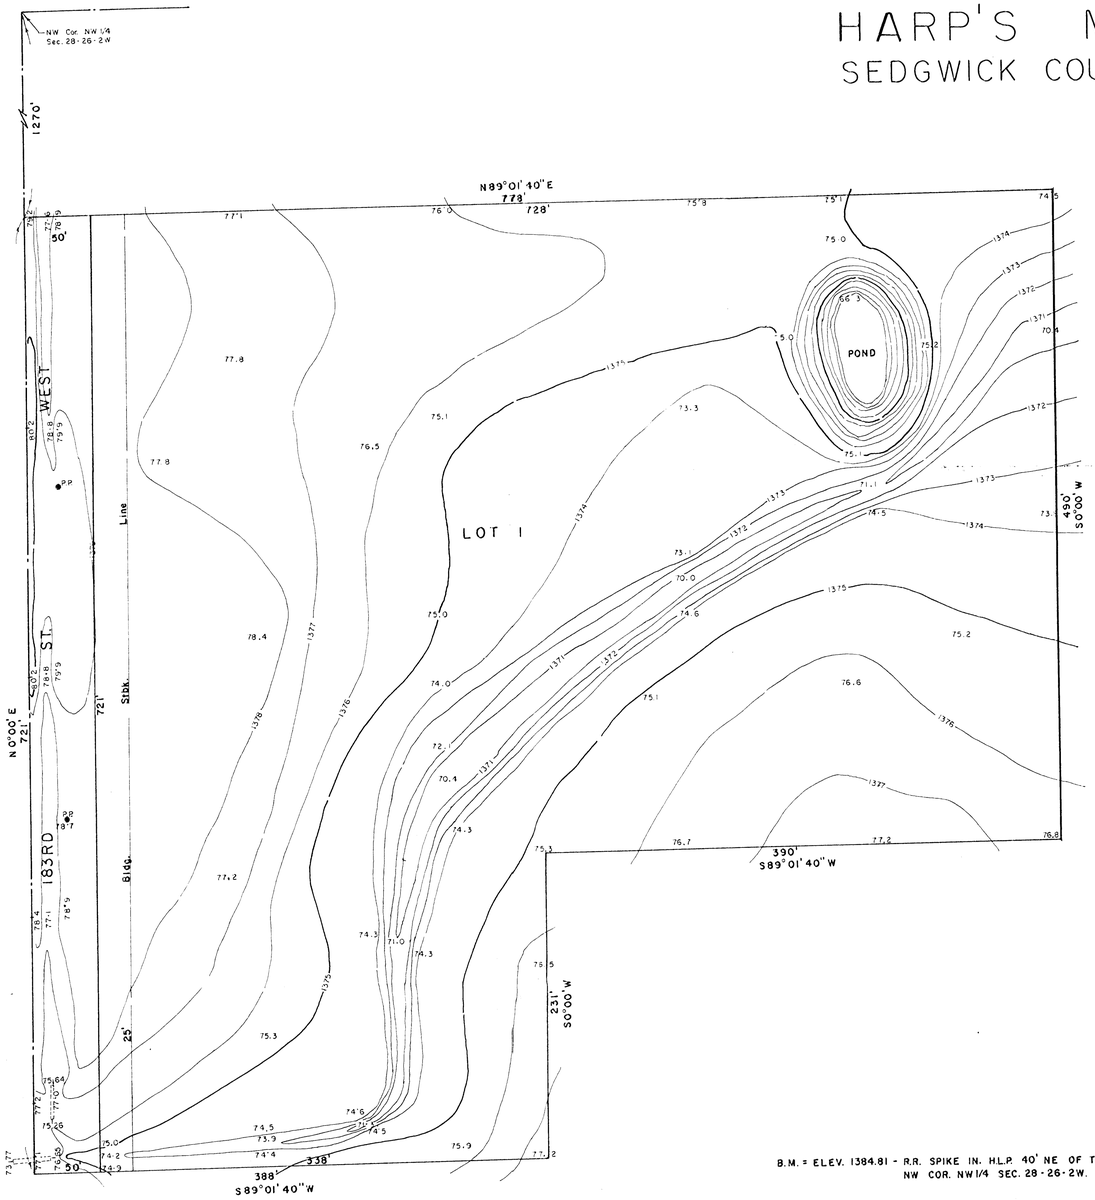

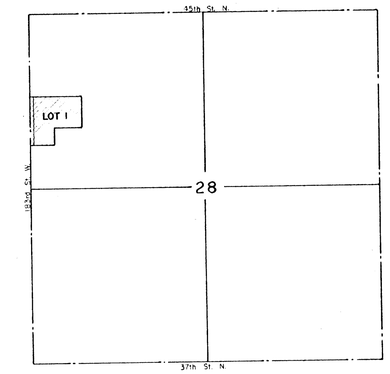

VICINITY MAP
1" = 1000'

N

1" = 50'

OWNER:

DAVID L. HARP
P.O. BOX 501
COLWICH, KS 67030

PREPARED BY:

SANDALWOOD SURVEYING, INC.
P.O. BOX 75053
WICHITA, KS 67275-5053

B.M. = ELEV. 1384.81 - R.R. SPIKE IN. H.L.P. 40' NE OF THE NW COR. NW 1/4 SEC. 28-26-2W.

TOPO MADE APRIL, 1996.