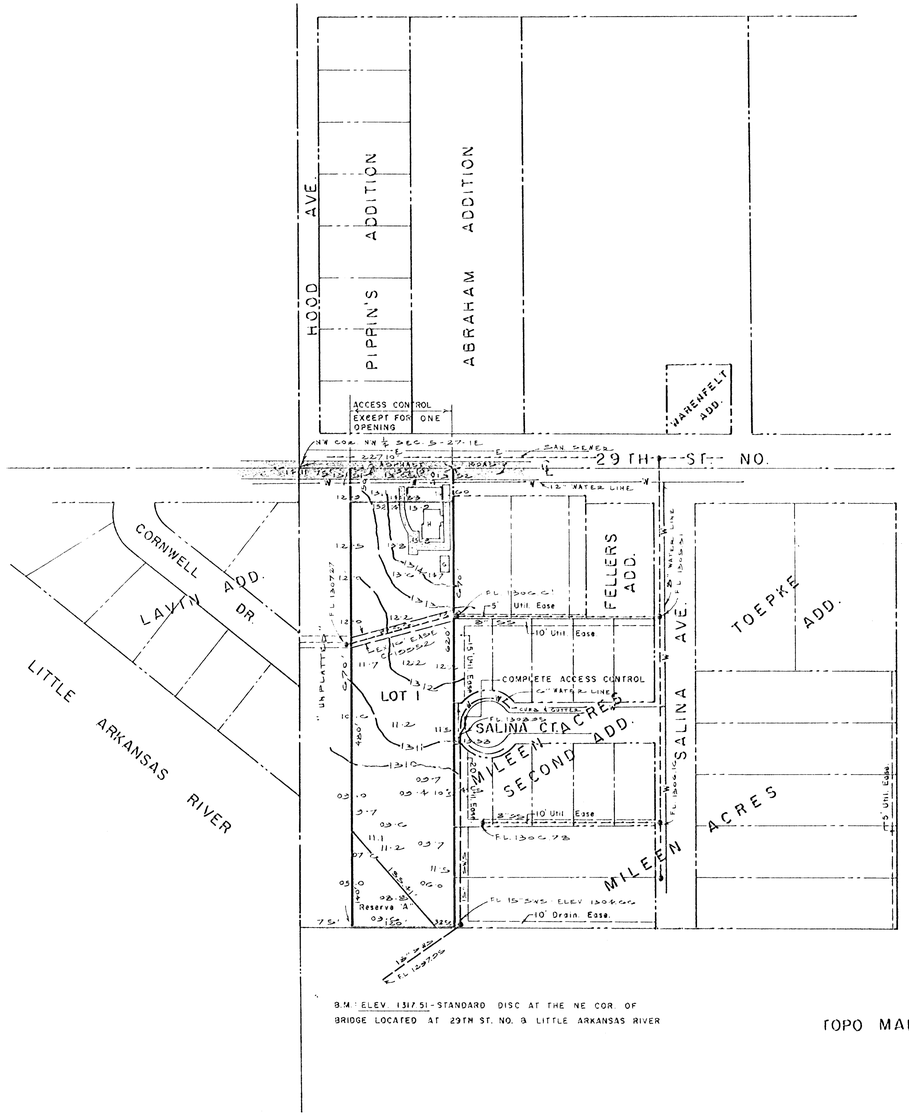

1" = 100'

MIN. BLDG PAD = ELEV. 1310.0

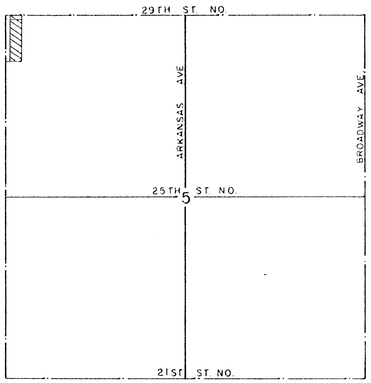

VICINITY MAP
1" = 1000'

SKETCH PLAT

HAROLD F. MORRIS ADDITION

FOR: HAROLD F. MORRIS

TOPO MADE OCTOBER 27, 1981

LOWELL D. HIGH
OCTOBER 22, 1981