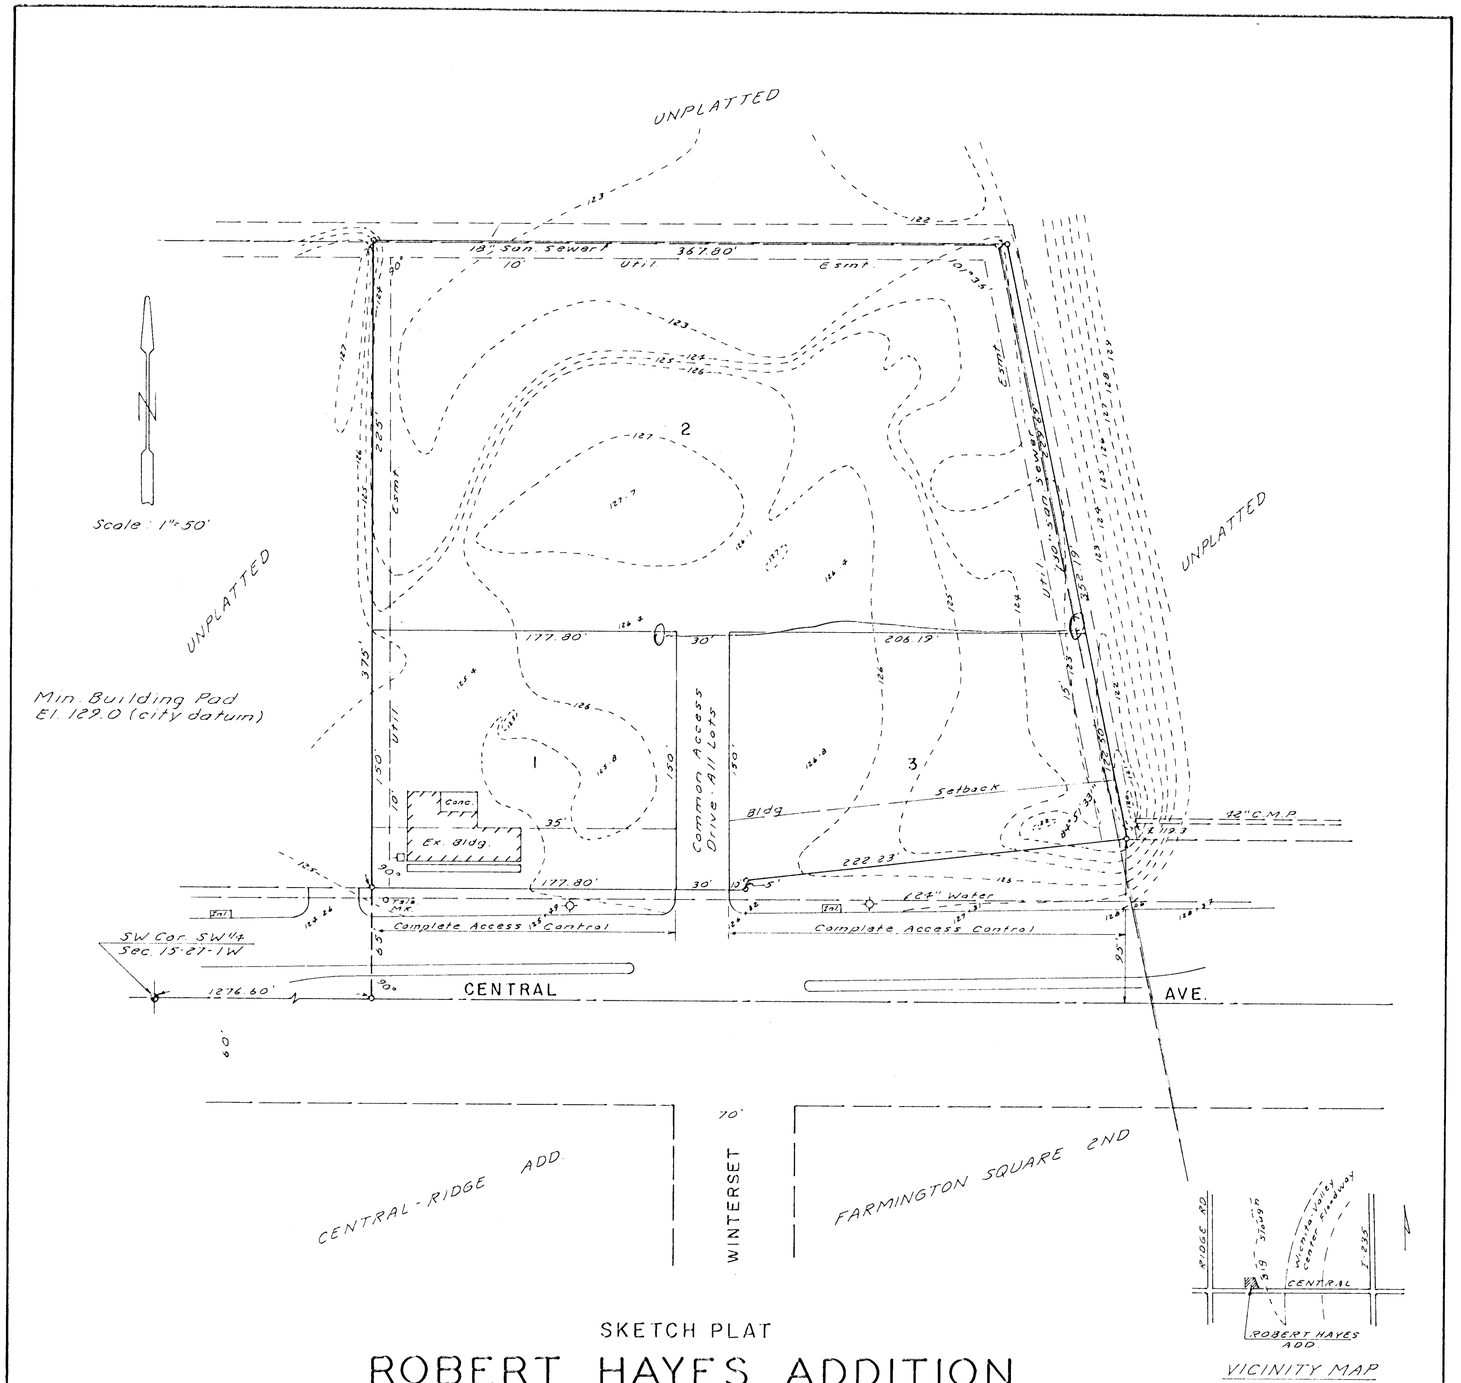

VICINITY MAP

SKETCH PLAT

ROBERT HAYES ADDITION

PART OF SW1/4 SEC. 15-27-1W

BM: "a" Cut S. curb 10' E. Rad.
E side Ridge & Newell
El. 147.69

Boughmon Co. PA. 1-29-81