PRELIMINARY PLAT

R. H. McCOMB ADDITION

WICHITA, SEDGWICK COUNTY, KANSAS

-SL91-5<L

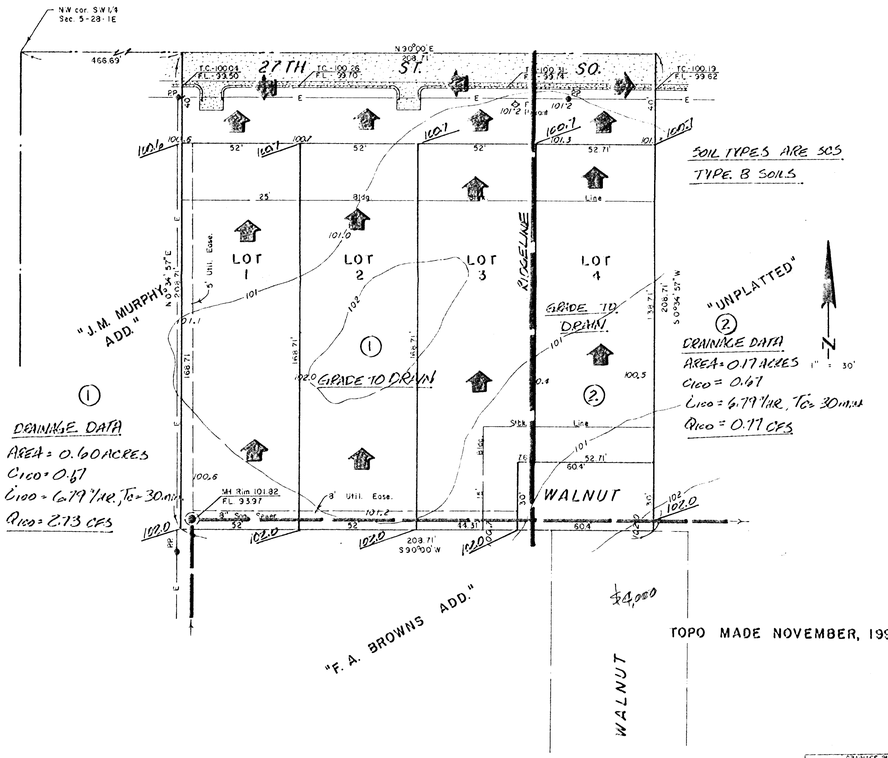

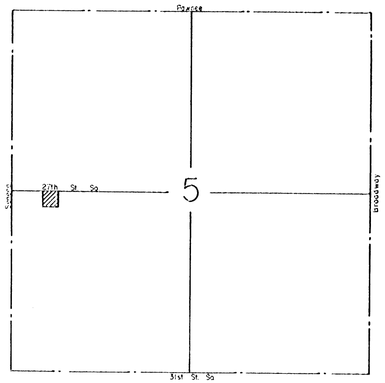

VICINITY MAP
1" = 1000'

OWNER: R. H. McCOMB
2317 SAND PLUM CT.
WICHITA, KS 67205

TOPO MADE NOVEMBER, 1997.

B.M. - ELEV. 101.82 = E. RIM OF MH AT SW COR. OF PROPERTY.

DRAINAGE PLAN PREPARED BY:
CERTIFIED ENGINEERING DESIGN
458 NORTH OHIO
WICHITA, KS 67214
(316)262-2505 Ph.
(316)262-0050 Fax
SHEET 1 OF 1

WILLIAM DALE FOWLER
LICENSED
10311
KANSAS
PROFESSIONAL ENGINEER
12-8-97

SANDALWOOD SURVEYING INC.
P.O. BOX 75053
WICHITA, KS 67275-5053