T. L. DANIEL | LAND SURVEYOR
1921 EAST CENTRAL, WICHITA, KANSAS 67214
TELEPHONE (316) 267-2348

SKETCH PLAT

"REPLAT OF PART OF LOT 1, F.N.I.C. ADDITION"
WICHITA, SEDGWICK COUNTY, KANSAS

SCALE: 1" = 100'

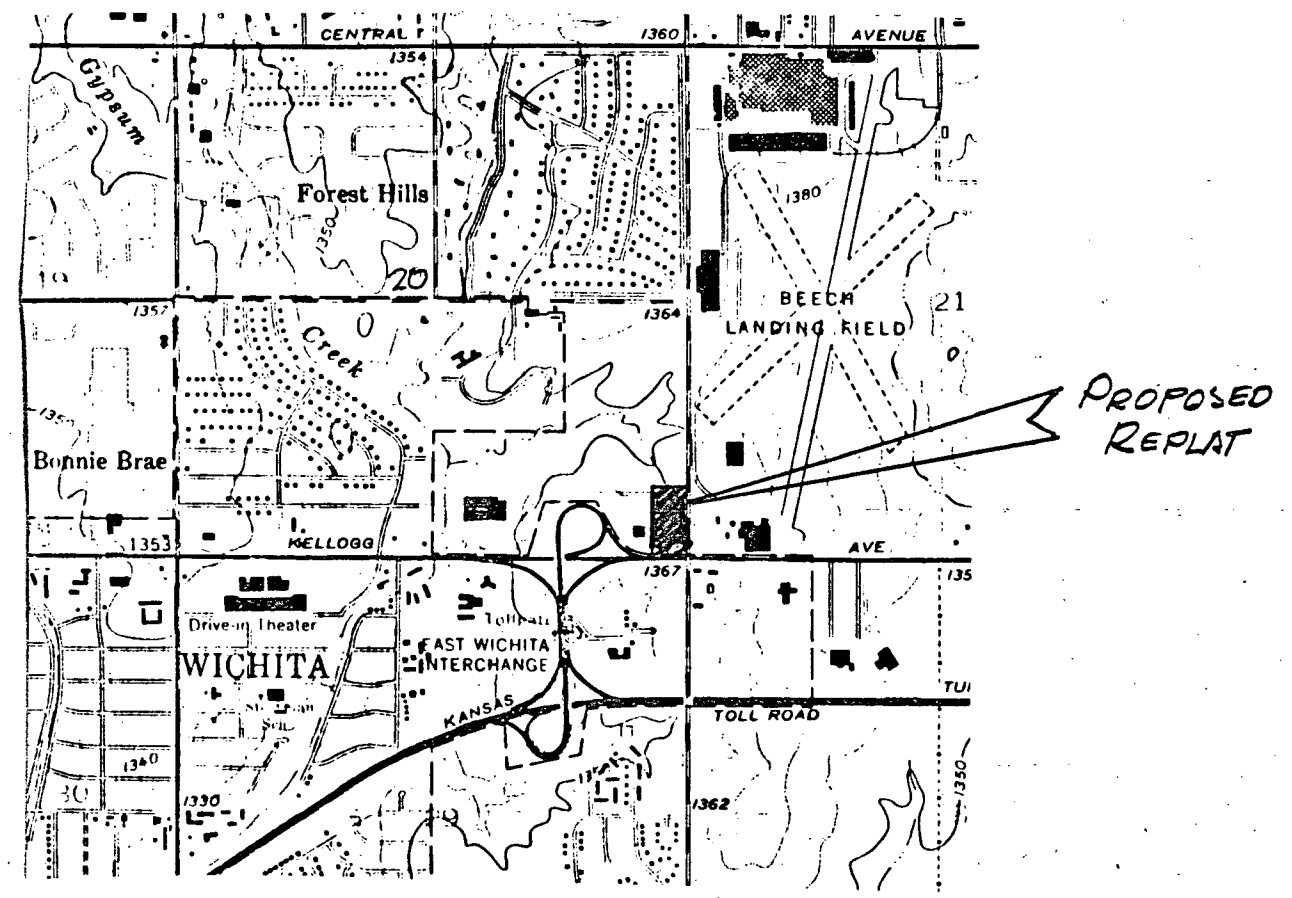
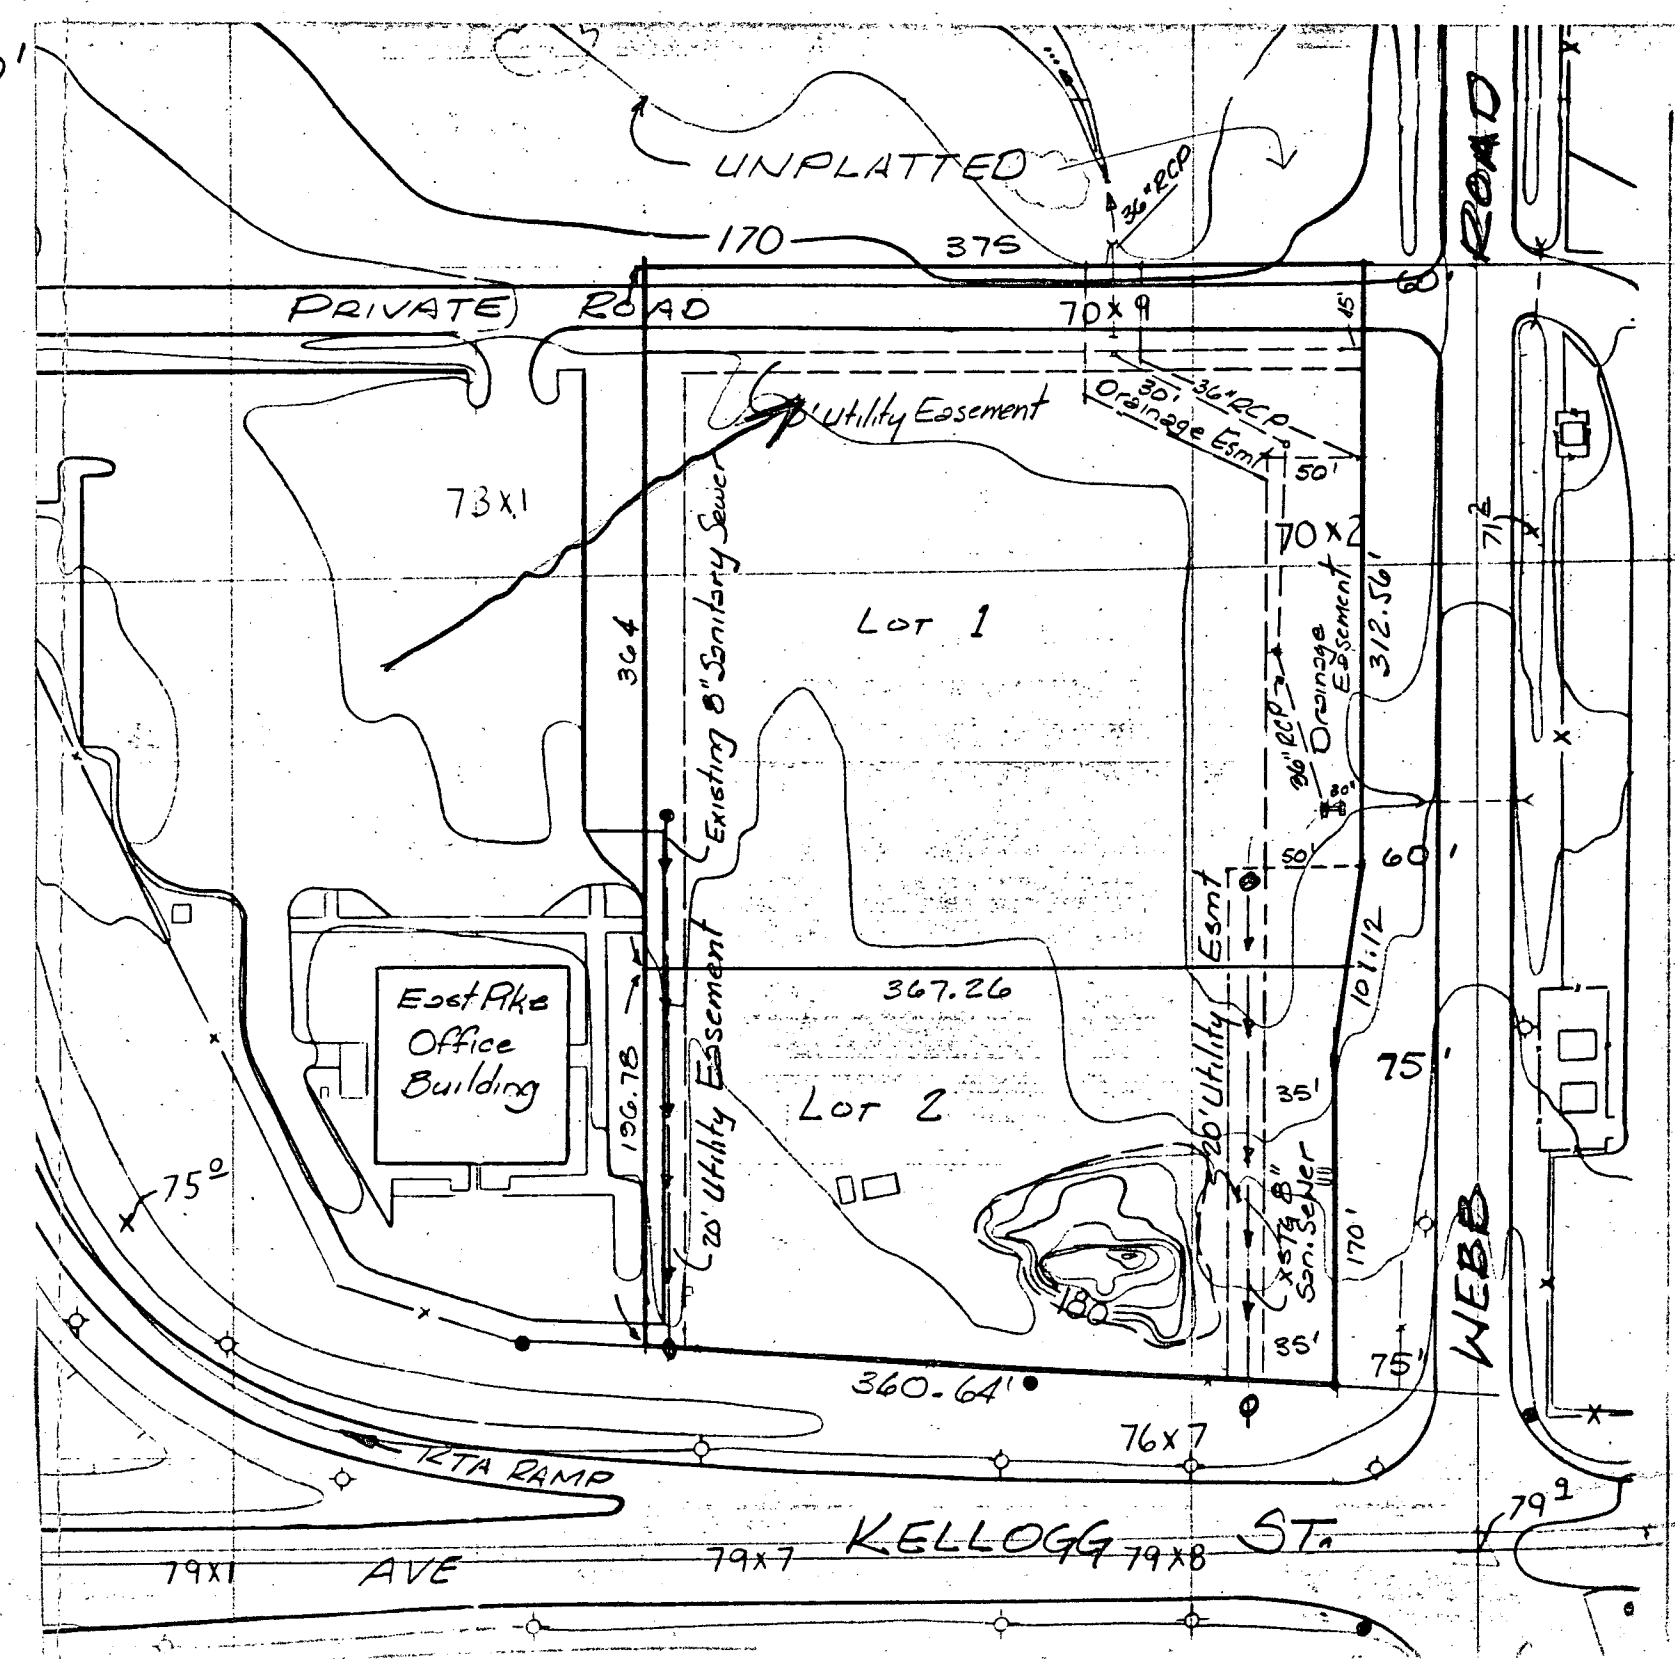
LOCATION MAP
SCALE: 1" = 2000'