TERRA TECH
LAND SURVEYING INC.

245 West Dewey
Wichita, Kansas 67202-3607
(316) 267-0744 / 267-2348

EXT. SS

PROPOSED:
"TRIPLE 'B' GROVE ADDITION", Sedgwick County, Kansas.

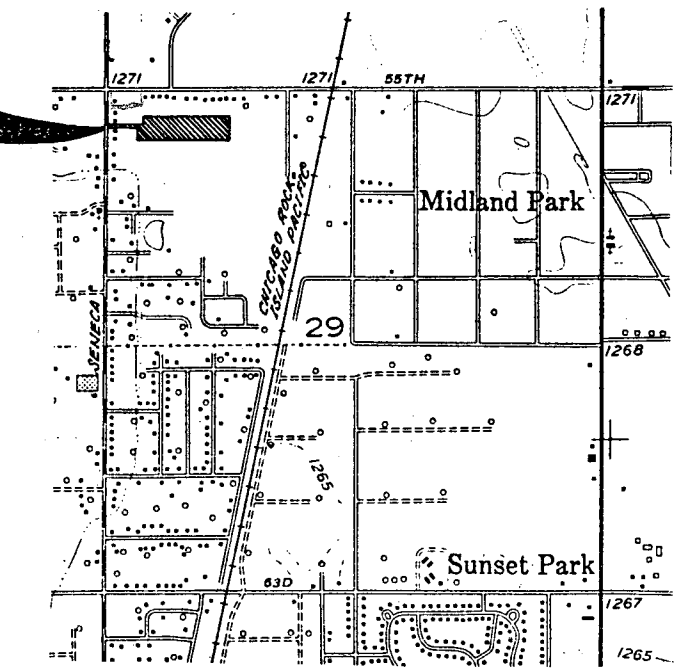

SCALE: 1" = 2000'

LOCATION MAP
SEC. 29, T28S, R1E

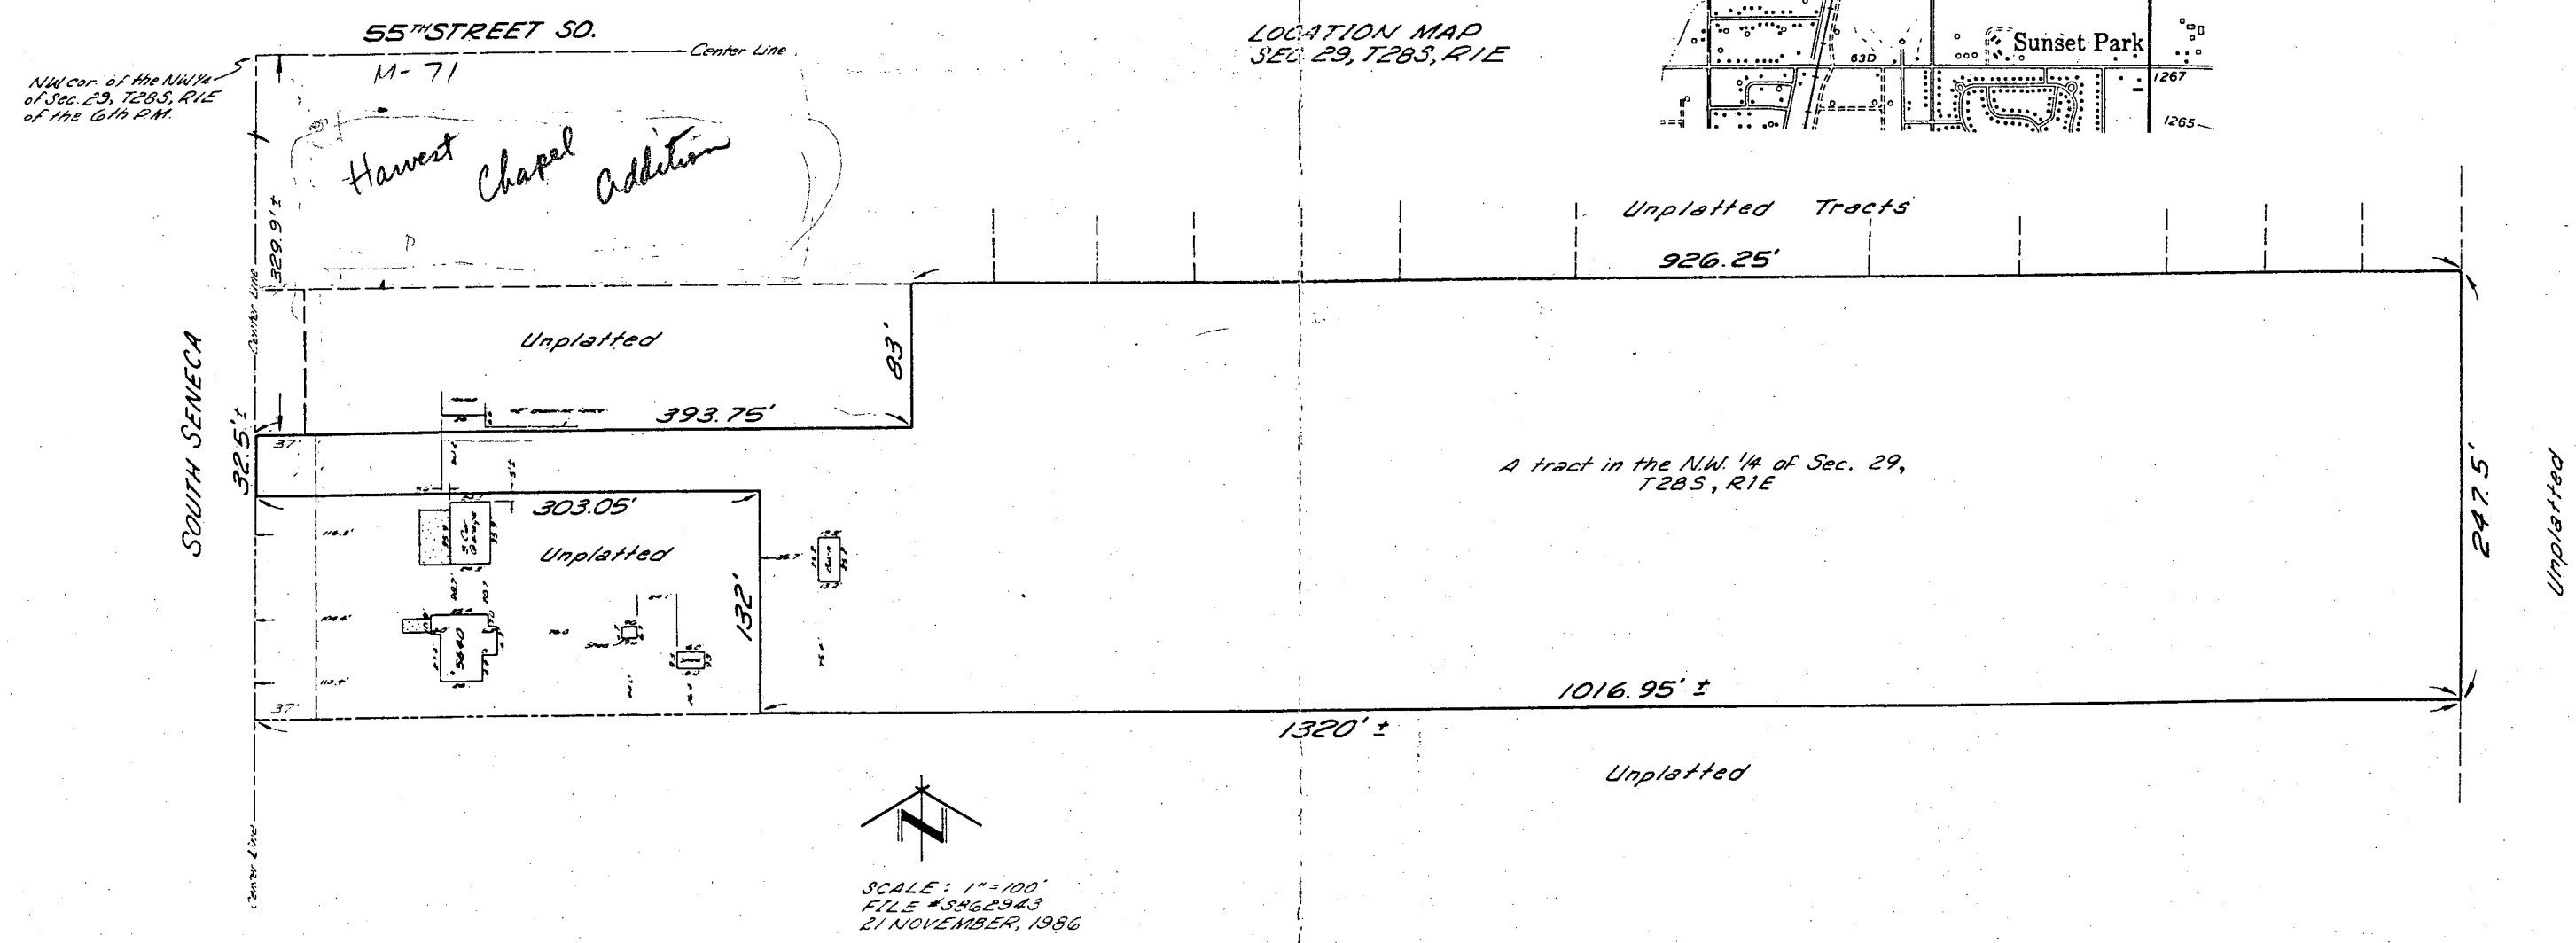

SCALE: 1" = 100'
FILE #3962943
21 NOVEMBER, 1986

VICINITY SKETCH