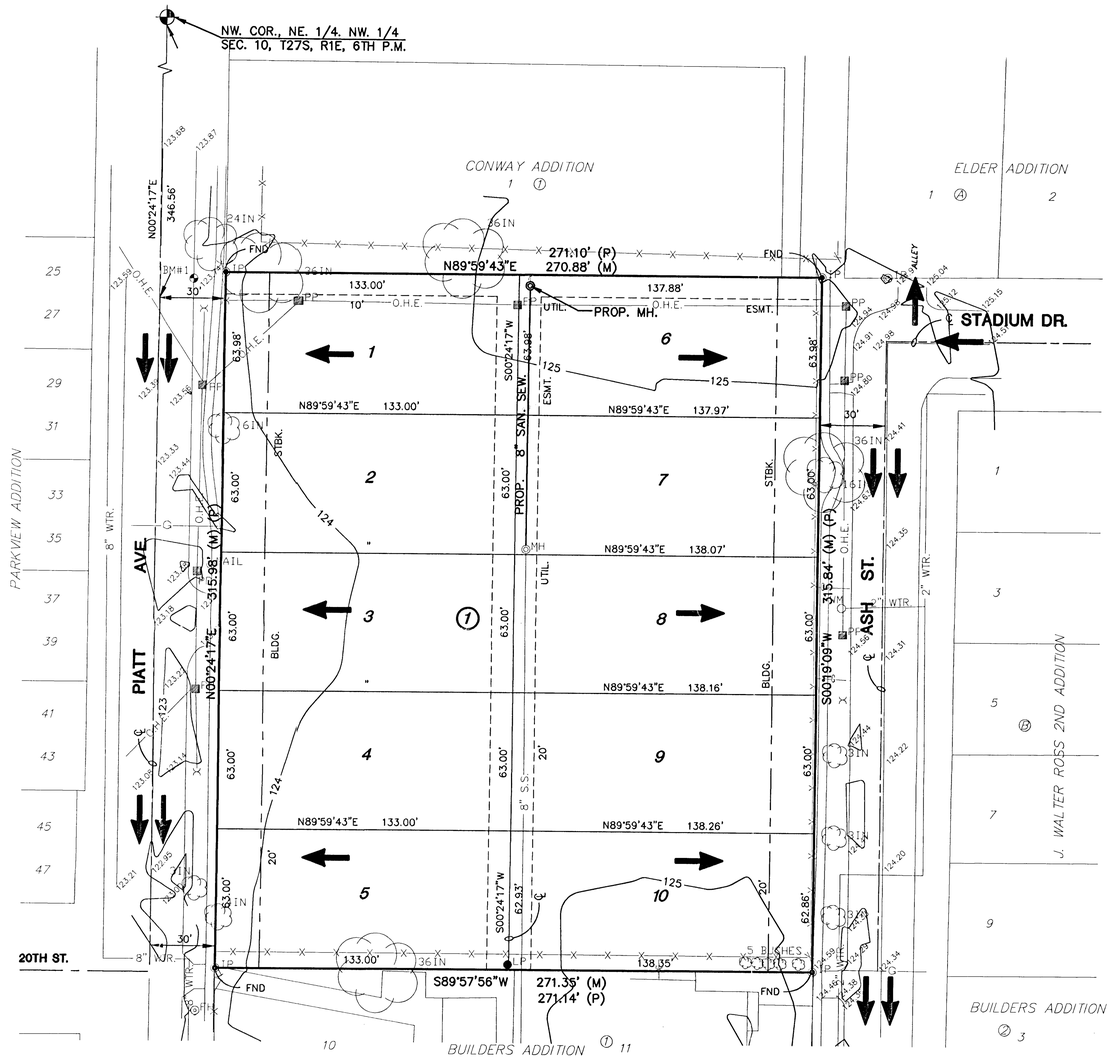

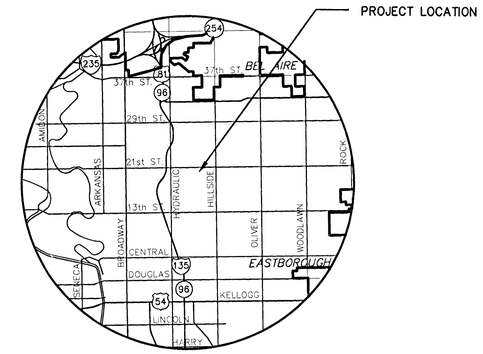

VICINITY MAP

LEGEND

- LP LIGHT POLE
- GM GAS METER
- PP POWER POLE
- 8IN TREE
- TR TELEPHONE RISER
- IP IRON PIN
- —x— FENCE
- FH FIRE HYDRANT
- B.S. BUILDING SETBACK
- U.E. UTILITY EASEMENT
- (M) MEASURED
- (P) PLATTED
- FND FOUND

BENCHMARK

BM#1 "□" CUT ON SOUTH END OF SW. CURB RETURN AT 21ST AND MADISON.
ELEV. = 126.00' (CITY DATUM)

SCALE: 1"=30'
0 30 60

DRAINAGE & UTILITY PLAN

POWER C.D.C. ADDITION

OWNER/DEVELOPER: NEIGHBORHOOD DEVELOPMENT, L.C.
1802 N. HYDRAULIC ST. 67214

MID-KANSAS ENGINEERING
CONSULTANTS, INC.
411 N. WEBB ROAD
WICHITA, KS. 67206
316-684-9600

G:\CIVIL\99148\PROP\DRG\99148DRG.DWG
H:\CIVIL\99148\PROP\DWG\DWG\99148DRG.DWG Mon Sep 20 13:26:04 1999