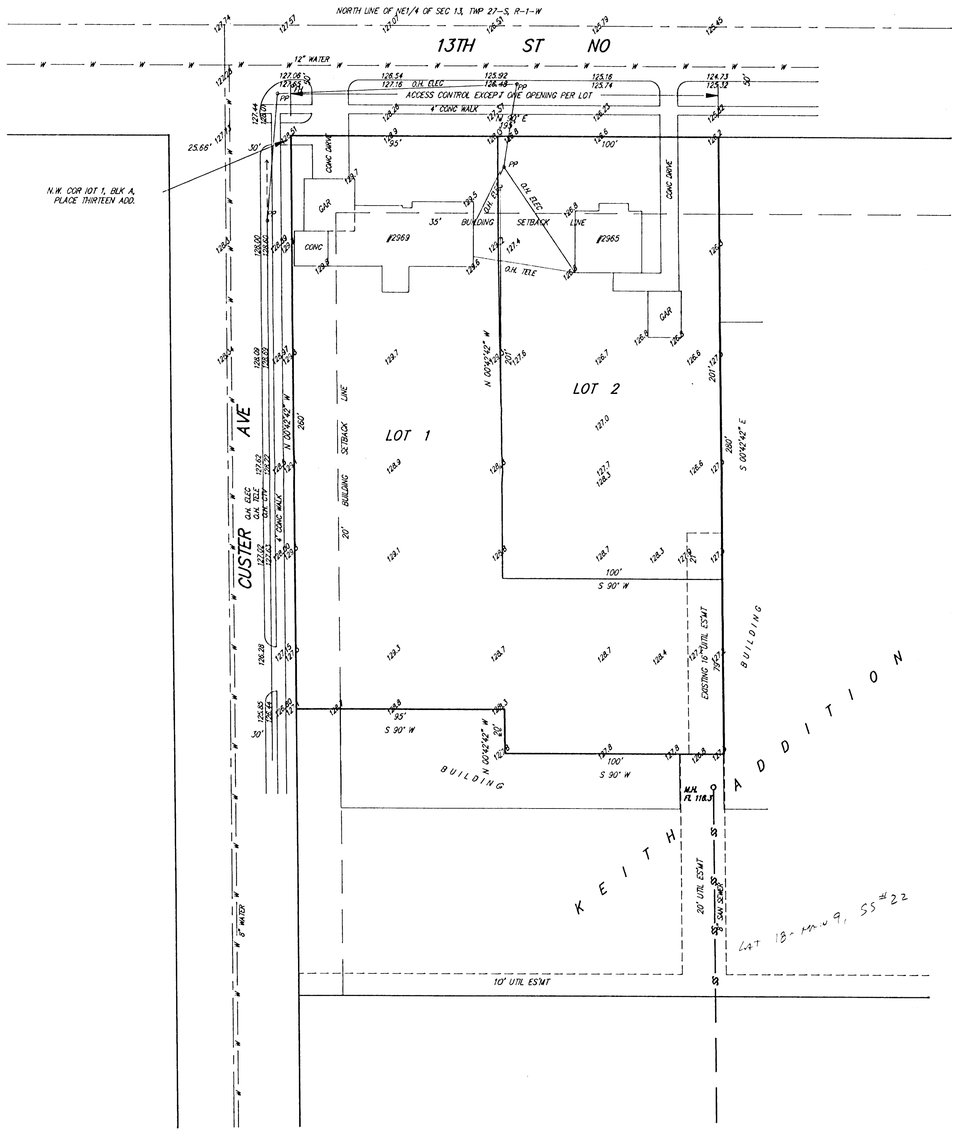

SKETCH PLAT

PLACE THIRTEEN 2ND ADDITION

WICHITA, SEDGWICK COUNTY, KANSAS

THE NORTH 260 FEET OF THE WEST 95 FEET AND THE EAST 100 FEET OF THE WEST 195 FEET, EXCEPT THE SOUTH 110 FEET THEREOF OF LOT 1, BLOCK A, PLACE THIRTEEN ADDITION TO WICHITA, SEDGWICK COUNTY, KANSAS.

JOE COWAN
2969 W 13TH ST NO
WICHITA, KS 67203
PH: 942-1209

1" = 30'
ELEV = CITY DATUM

BENCH MARK:
CITY STANDARD DISC, 29.5' E AND 35.9' N OF CENTER OF SHERIDAN & 13TH ST NO
ELEV = 125.72 CITY DATUM

SQUARE CUT ON TOP OF CURB AT WEST END OF CURB RETURN AT S.W. CORNER OF CUSTER & 13TH ST NO
ELEV = 127.93 CITY DATUM

BAUGHMAN COMPANY P. A.
SURVEYING & ENGINEERING
316/262-7271 • 315 ELLIS • WICHITA, KANSAS 67211

2 MAR 1992