


VICINITY MAP
1" = 1000'

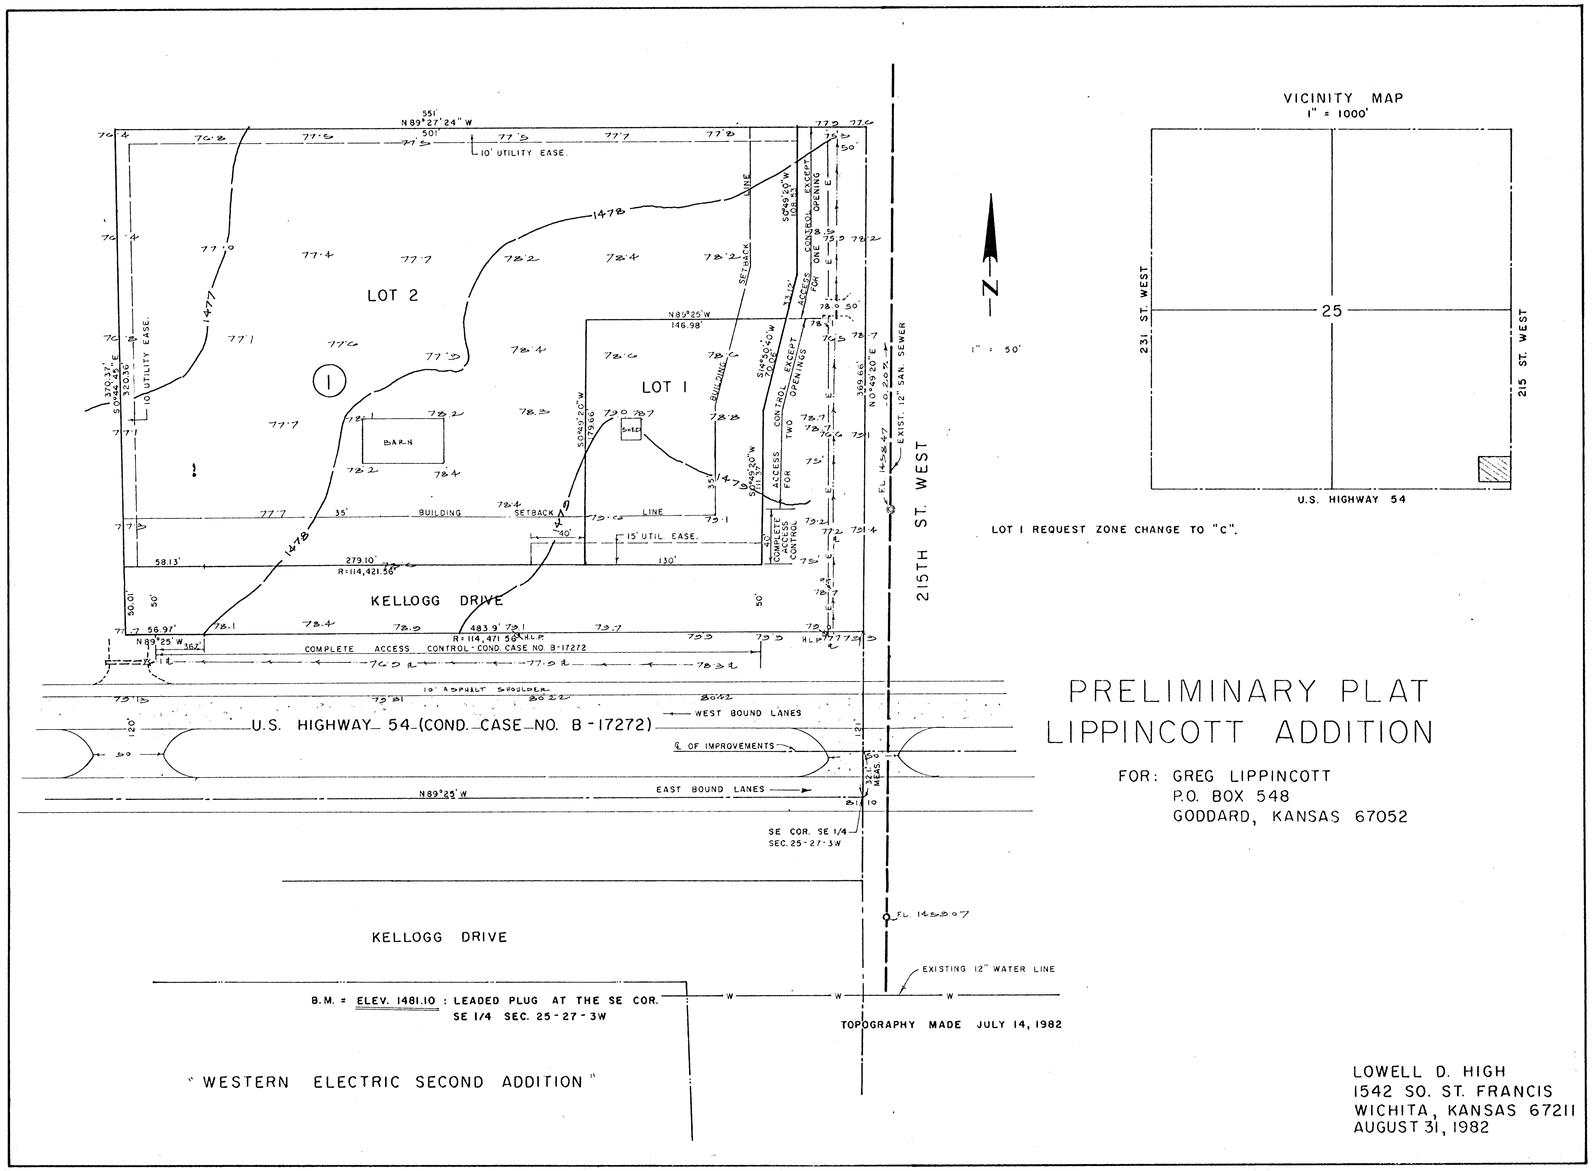


LOT 1 REQUEST ZONE CHANGE TO "C".

# PRELIMINARY PLAT
# LIPPINCOTT ADDITION

FOR: GREG LIPPINCOTT
P.O. BOX 548
GODDARD, KANSAS 67052

LOWELL D. HIGH
1542 SO. ST. FRANCIS
WICHITA, KANSAS 67211
AUGUST 31, 1982