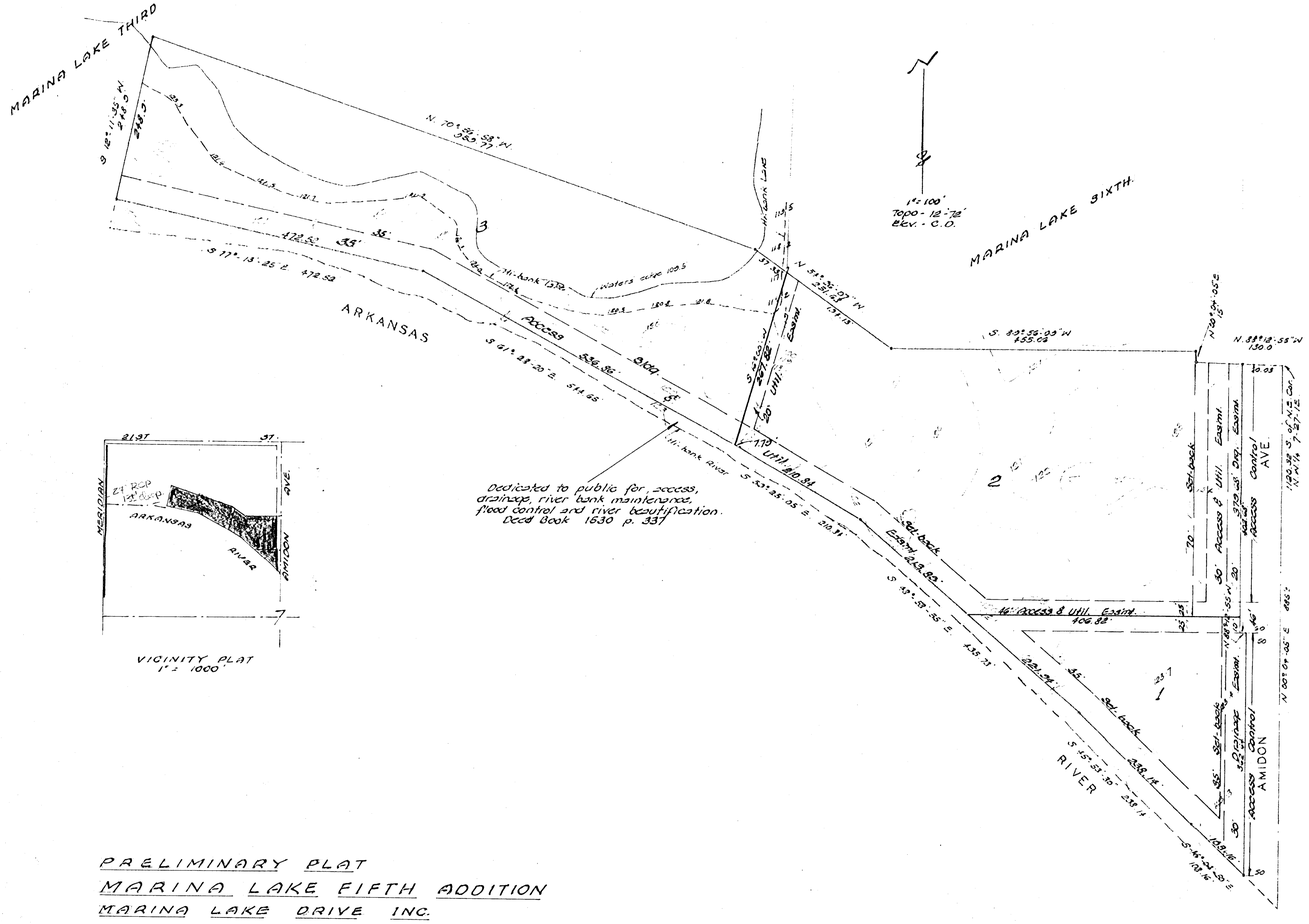

PRELIMINARY PLAT
MARINA LAKE FIFTH ADDITION
MARINA LAKE DRIVE INC.

BAUGHMAN CO.