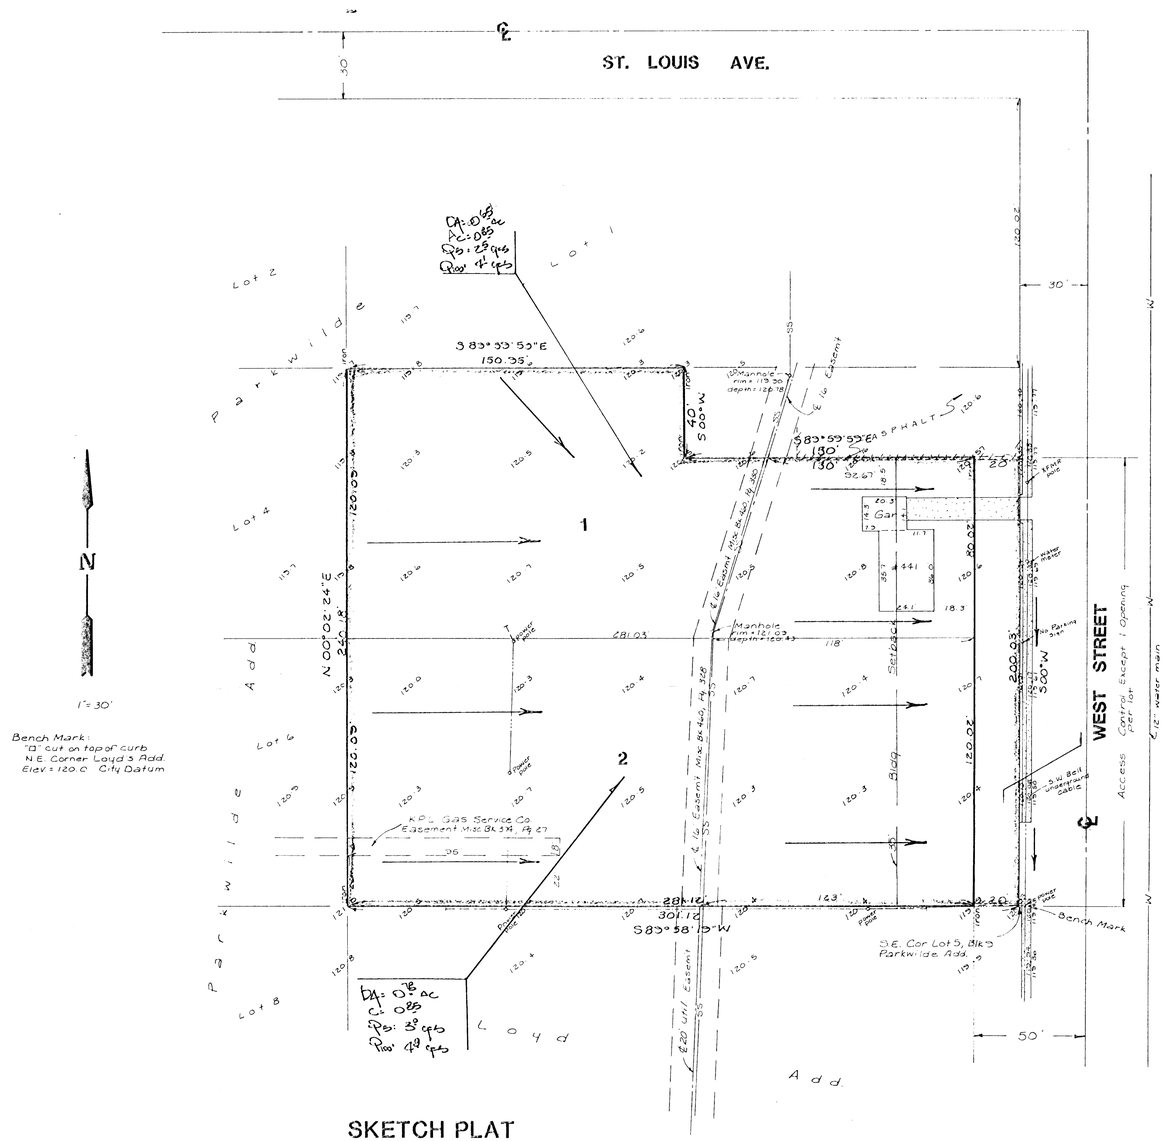

SKETCH PLAT

McPHERSON ADDITION

LOT 3, EXCEPT THE NORTH 40 FEET OF THE EAST 150 FEET THEREOF
ALL OF LOT 5, BLOCK 9, PARKWILDE ADDITION

OWNERS:

McPHERSON COLLEGE
JAMES M. DODSON- VICE.PRES.

WESTWAY CAR WASH, INC.
HUGH MOXLEY - PRES.

DRAINAGE PLAN

BAUGHMAN COMPANY, P.A.
SURVEYING & ENGINEERING
316/262-7271 • 315 ELLIS • WICHITA, KANSAS 67211

24 Feb. 1983