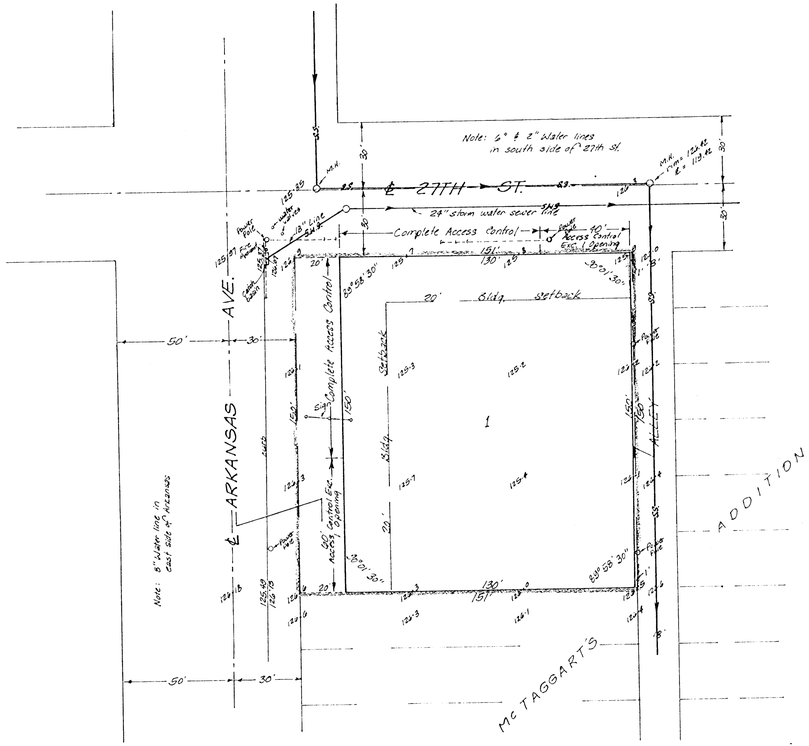

Bench mark:
City disc, 40' south & 32' west of centerlines of Arkansas & 25th St. No.
Elev. = 127.63 City Datum

SKETCH PLAT

POWELL'S 8TH ADDITION

LOTS 2-4-6-8-10-12 ON ARKANSAS
McTAGGART'S ADDITION TO WICHITA,
KANSAS

OWNER: JULIE JANINE BRANSON

BAUGHMAN COMPANY, P.A.
SURVEYING & ENGINEERING
316-262-7271 • 330 LAURA • WICHITA, KANSAS 67211

3-18-83