DRAINAGE PLAN

PRECISION METALCRAFT ADDITION

WICHITA, SEDGWICK COUNTY, KANSAS

BENCHMARK:
City of Wichita Benchmark Disc
1'E Corner of Bridge at Hillside
and Gypsum Creek
Elev. = 1291.74 MSL (104.34 City Datum)

Scale 1" = 60'

LEGEND:

- 1/2" Pipe Found
- 3/4" Iron Found
- 1 1/2" Rebar & Cap

NE Corner SE 1/4 Section 3, Twp 28, R 1 E

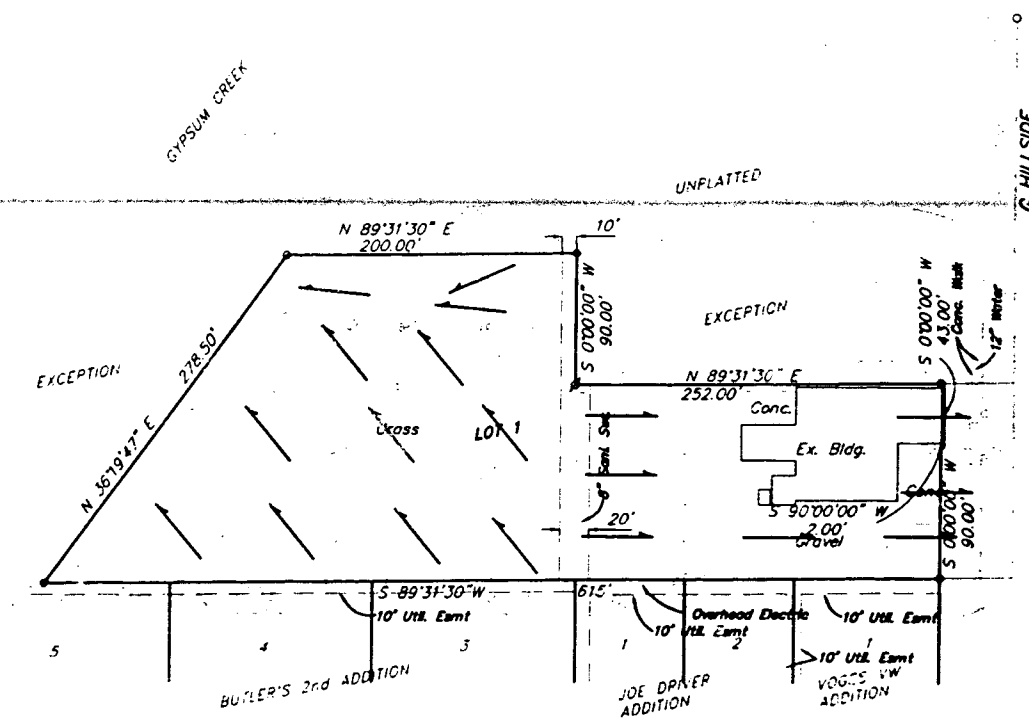

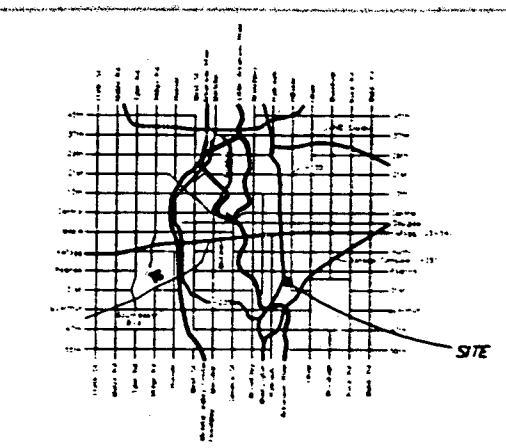

LOCATION MAP

NOTES

1. Property is zoned LI
2. Topo made February, 1997

Austin Miller, P.E.