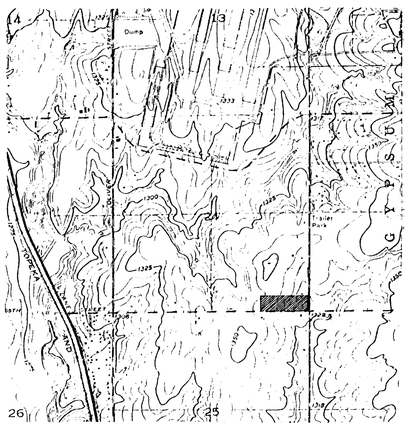

VICINITY PLAT
1" = 2000'

1" = 50'
ELEV. = M.S.L.

BENCH MARK:
Top Iron Thimble @ intersection of Woodlawn Blvd. & 55th St. So.
Elevation = 1329.63 Mean Sea Level

PRELIMINARY PLAT

WOLKE ADDITION

TRACT IN THE SE 1/4 OF SEC 24, TWP 28-S, R-1-E
OF THE 6TH P. M., SEDGWICK COUNTY, KANSAS

OWNER: STEPHEN G. WOLKE

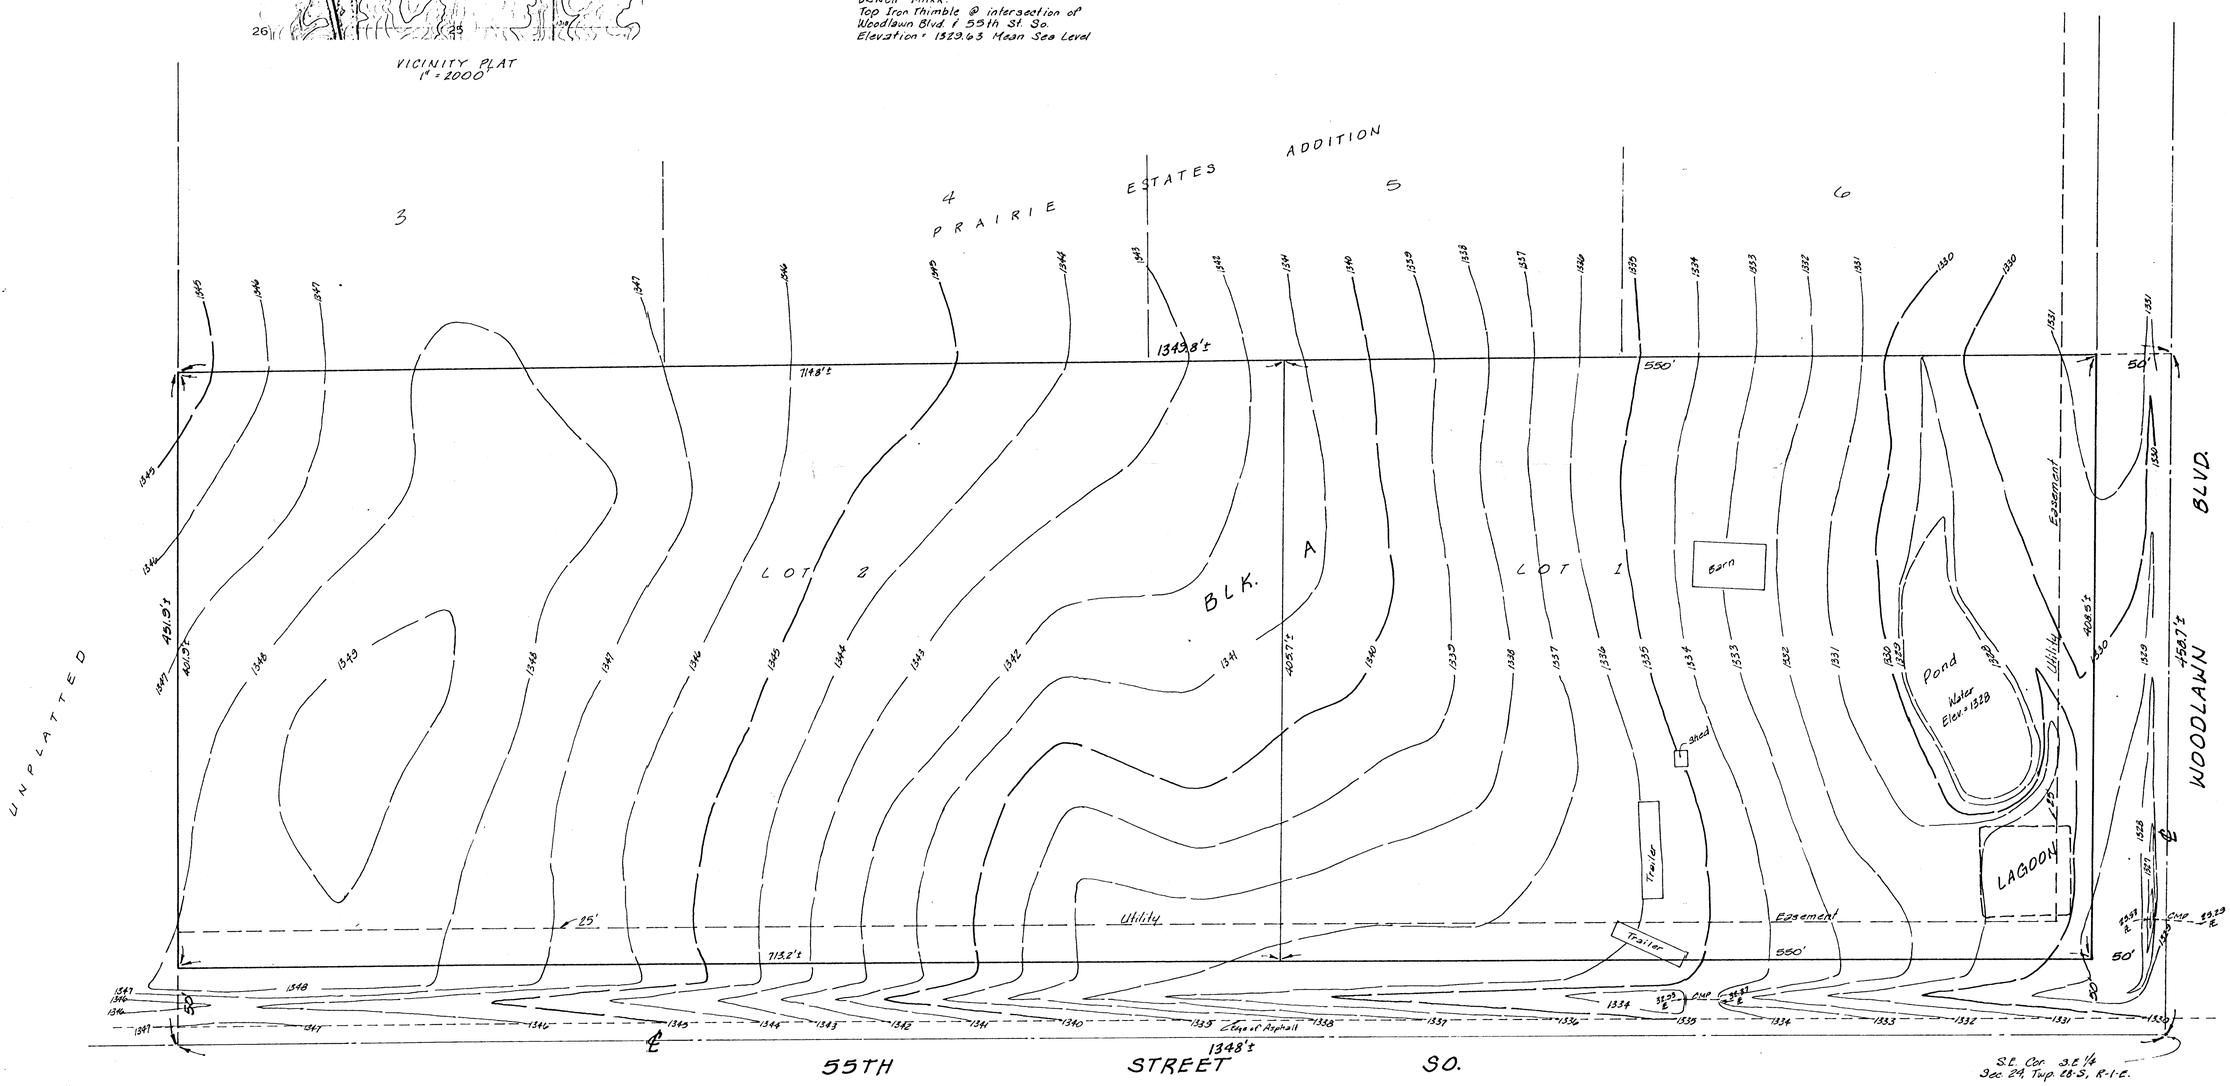

BAUGHMAN COMPANY, P.A.
SURVEYING & ENGINEERING
316-262-7271 • 330 LAURA • WICHITA, KANSAS 67211

7 MAY 1986