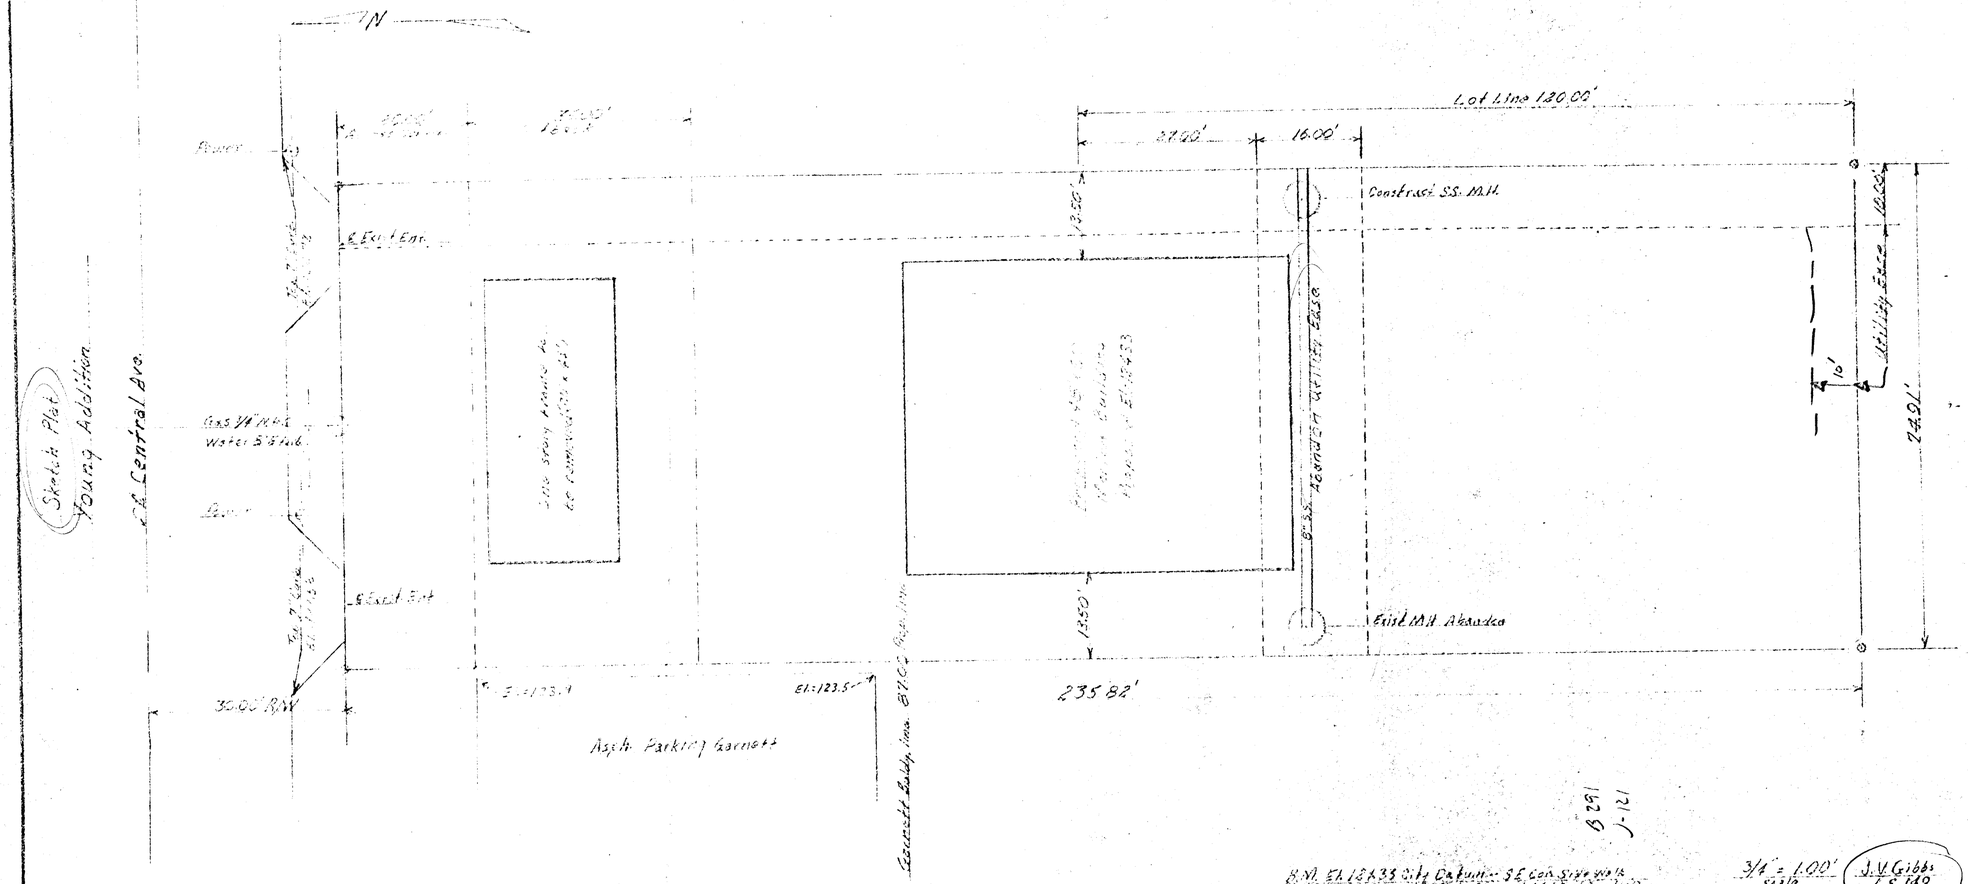
Sketch Plat
Young Addition
N. Central Ave.
N
Power
Gas & Water
Power
30.00' R/W
Asph. Parking Garnett
Garnett Bldg. Line
El: 123.5
Lot Line 120.00'
27.00'
16.00'
Construct SS. M.H.
Existing Building
Existing Building
Existing Building