


SKETCH PLAT

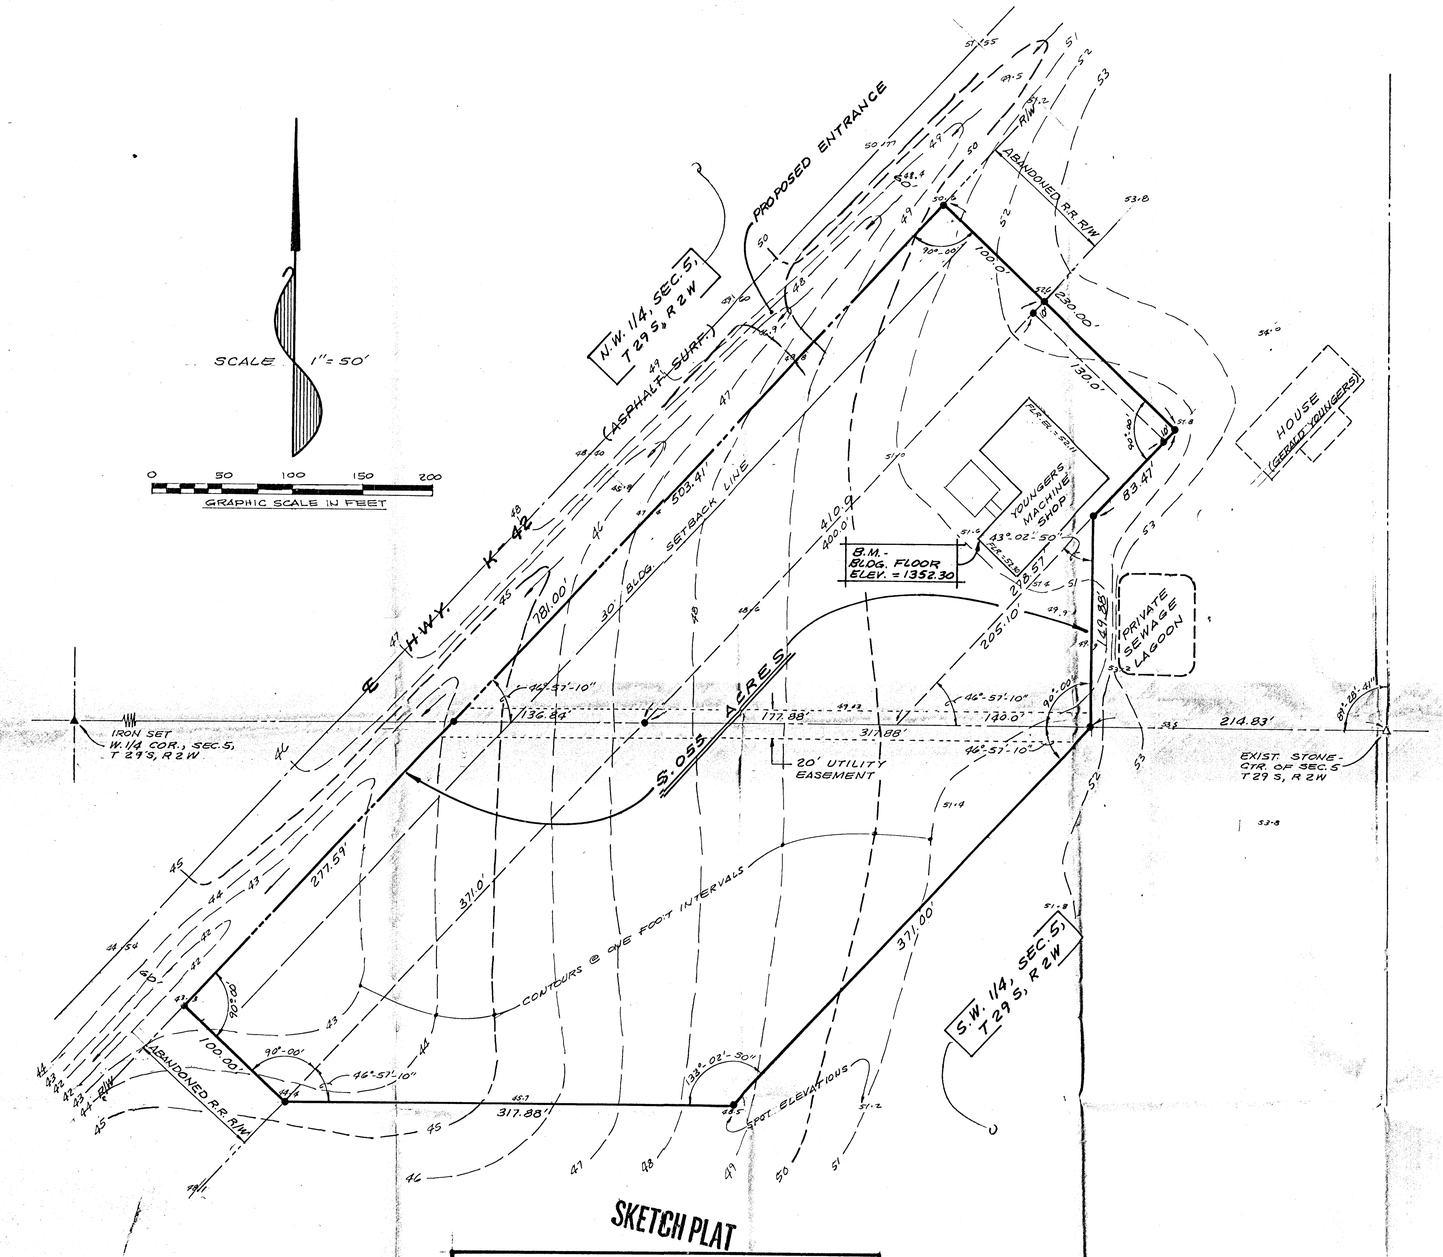


LOCATION PLAN
SCALE: 1" = 2000'

PRELIMINARY PLAT
YOUNGERS ADDITION
SEDGWICK CO., KANSAS

OWNER:
YOUNGERS & SONS MFG. CO., INC.
WAYNE J. YOUNGERS - PRES.

PLATTED BY:
O.L. WINFREY, P.E.
GODDARD, KANSAS

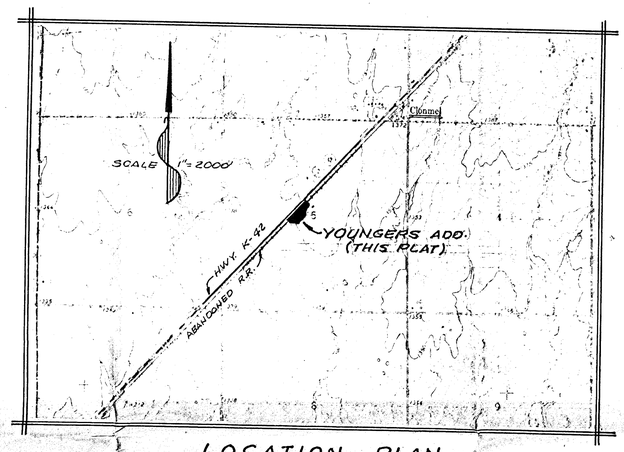DATE: SEPT. 19, 1986

DWIGHT L. WINFREY
LICENSED
5072
KANSAS
PROFESSIONAL ENGINEER