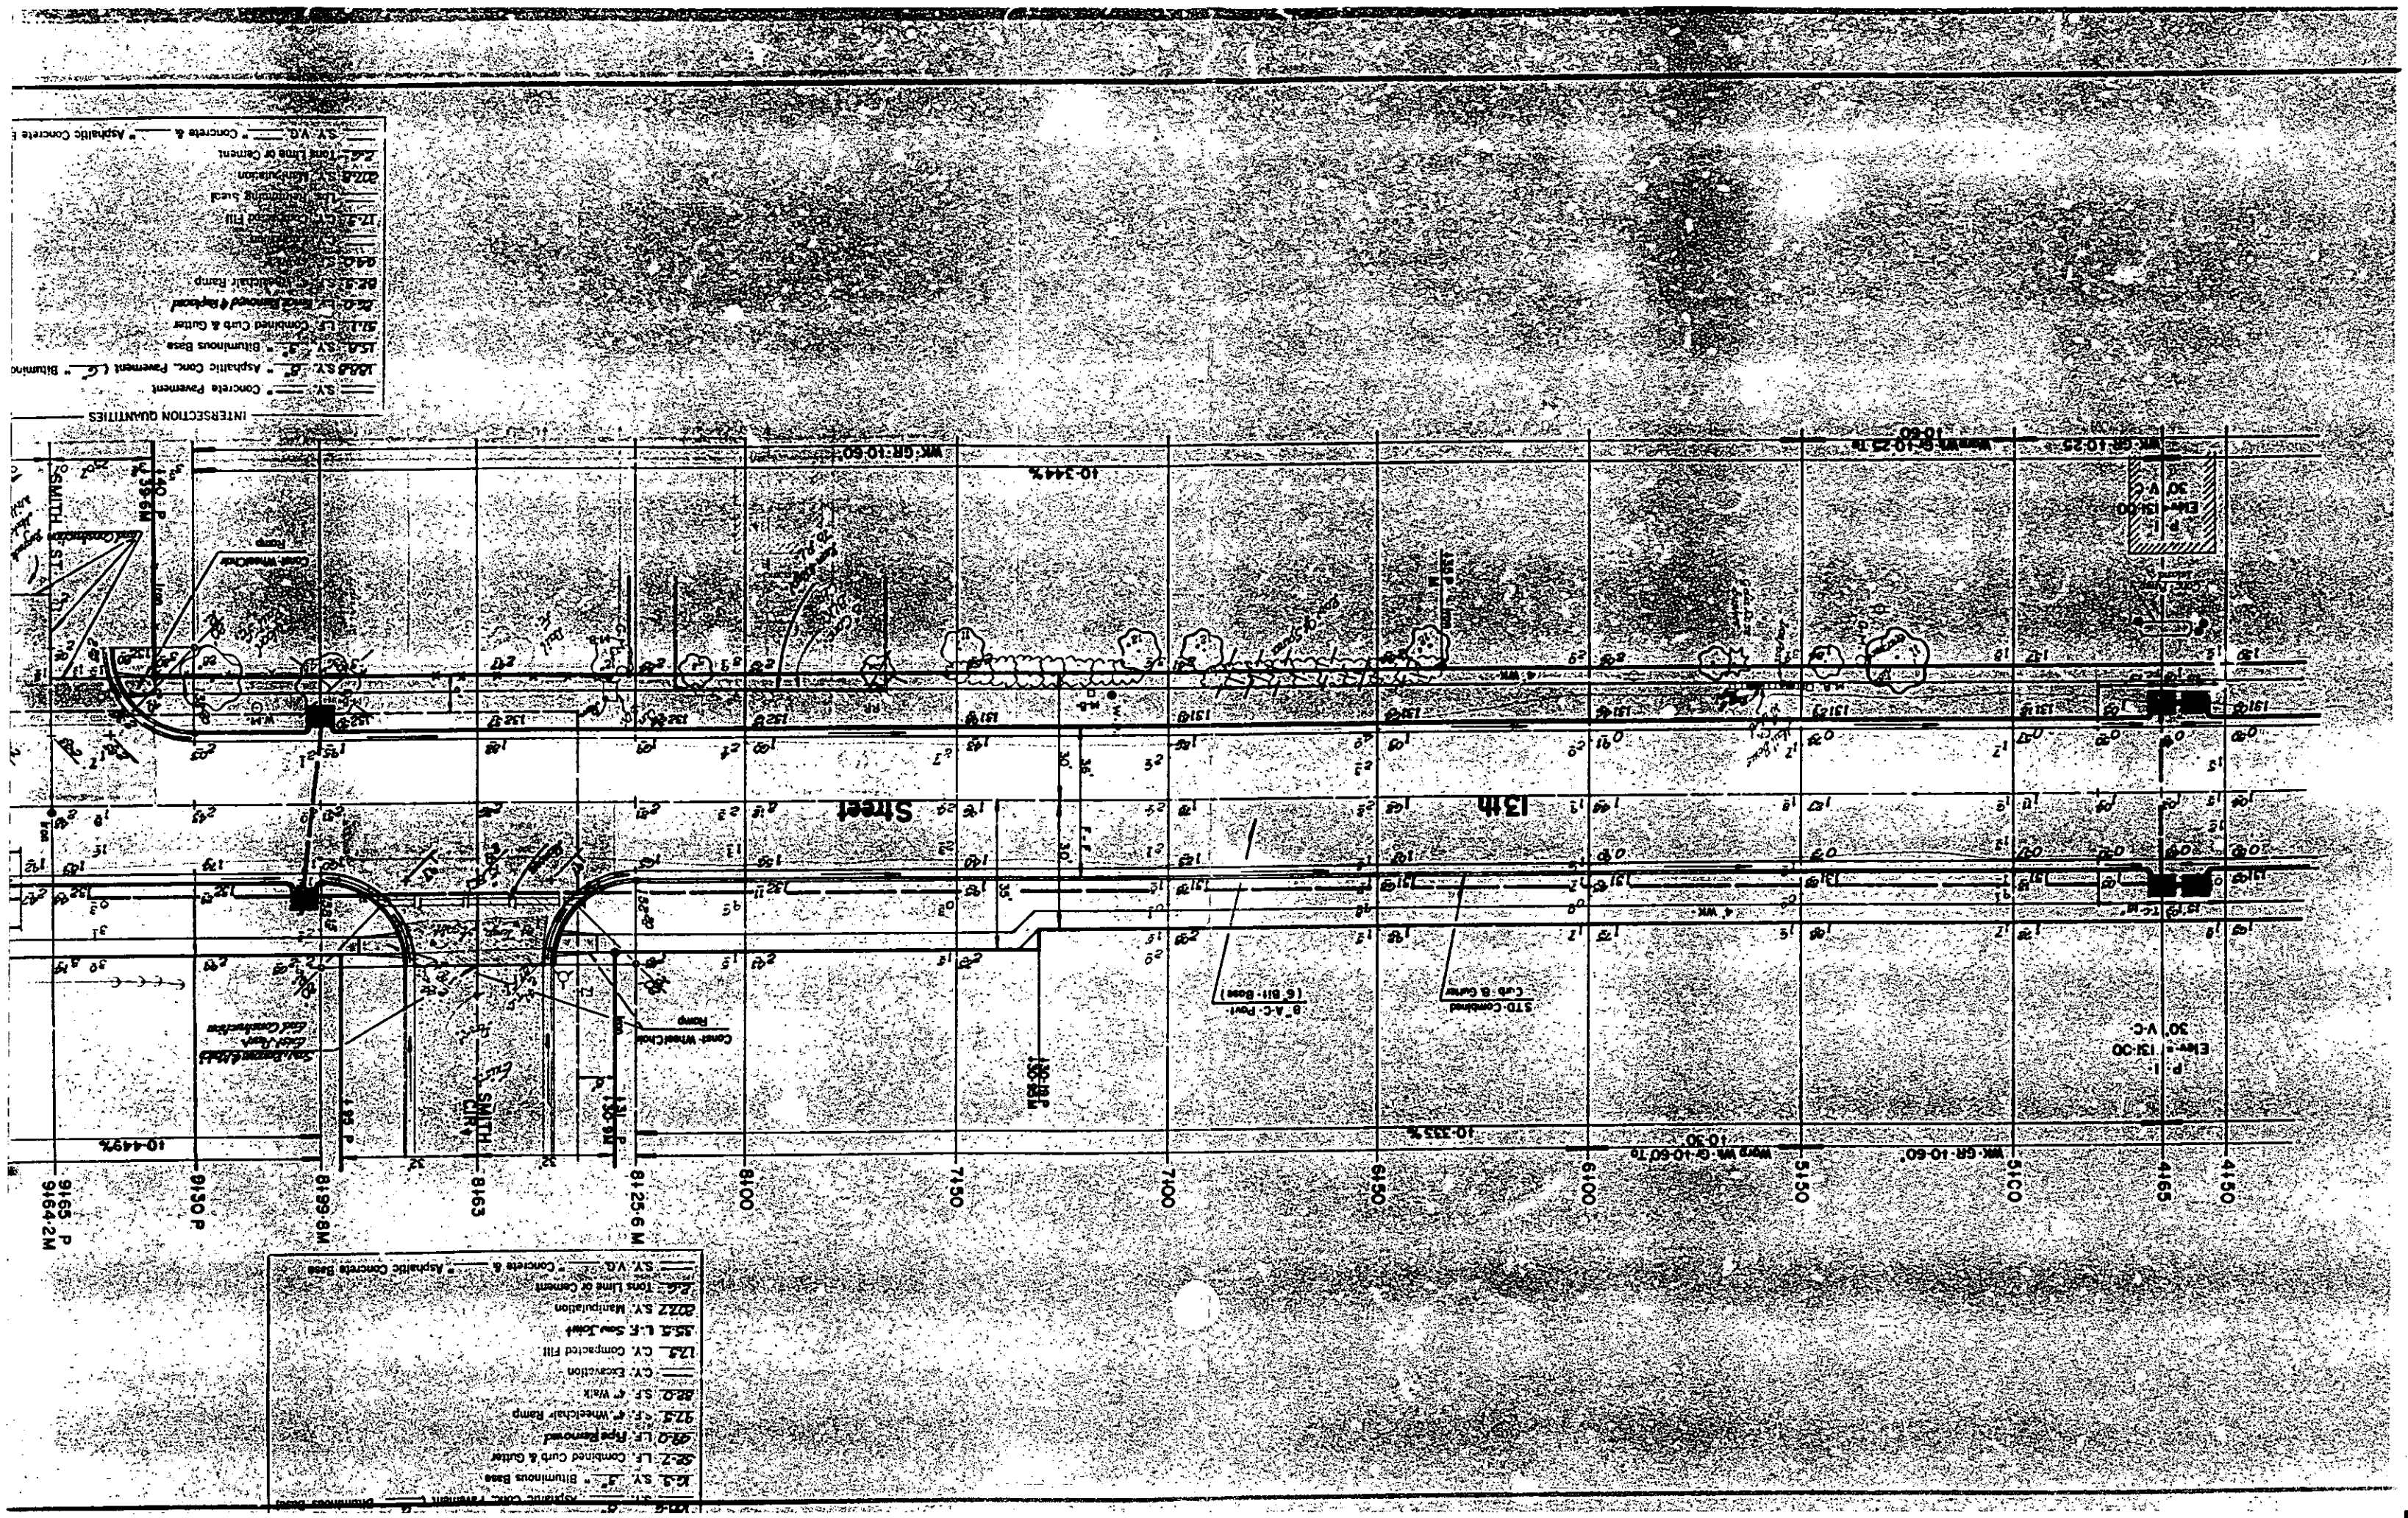
13th
Street
SMITH
Conc. Wheelchair Ramp
Conc. Wheelchair Ramp
Curb & Gutter
Curb & Gutter
Asphaltic Conc. Pavement
Bituminous Base
Concrete Pavement
Asphaltic Conc. Pavement
Bituminous Base
Combined Curb & Gutter
Tree Removal
Wheelchair Ramp
4' Walk
Excavation
Compacted Fill
Manipulation
Tons Lime or Cement
Concrete & Asphaltic Concrete Base
Concrete & Asphaltic Concrete Base
Bituminous Base
Combined Curb & Gutter
Tree Removal
Wheelchair Ramp
4' Walk
Excavation
Compacted Fill
Sub-Grade Fill
Manipulation
Tons Lime or Cement
Concrete & Asphaltic Concrete Base
INTERSECTION QUANTITIES
Concrete Pavement
Asphaltic Conc. Pavement
Bituminous Base
Combined Curb & Gutter
Tree Removal
Wheelchair Ramp
4' Walk
Excavation
Compacted Fill
Sub-Grade Fill
Manipulation
Tons Lime or Cement
Concrete & Asphaltic Concrete Base
Bituminous Base
Asphaltic Conc. Pavement
Bituminous Base
Combined Curb & Gutter
Tree Removal
Wheelchair Ramp
4' Walk
Excavation
Compacted Fill
Sub-Grade Fill
Manipulation
Tons Lime or Cement
Concrete & Asphaltic Concrete Base