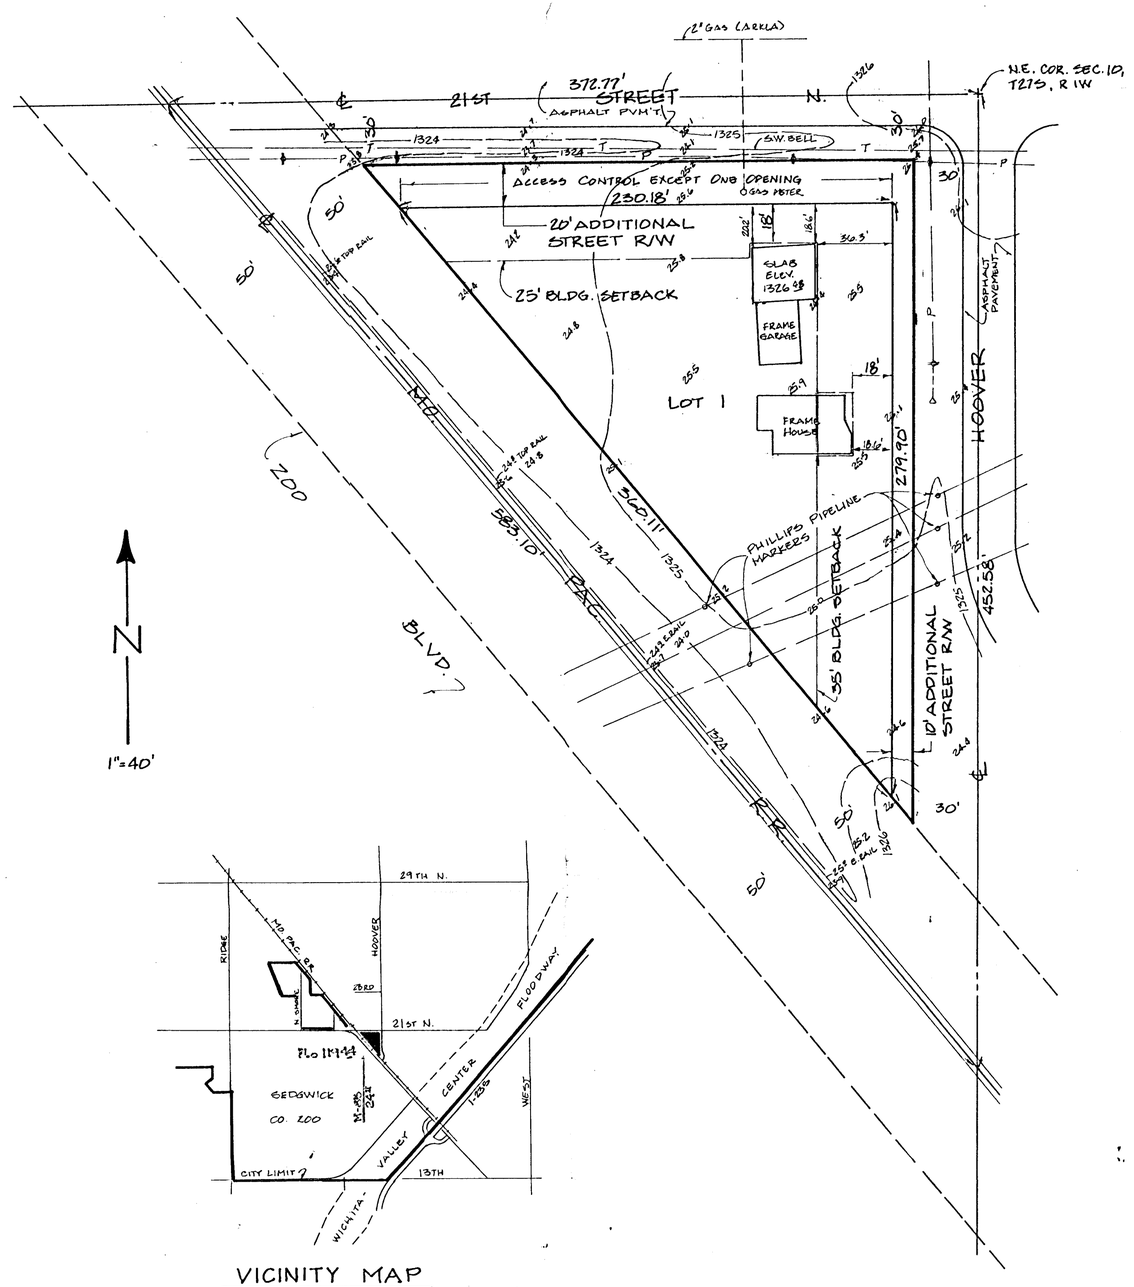

VICINITY MAP

PRELIMINARY PLAT

UNCAPHER ADDITION

TO SEDGWICK COUNTY, KANSAS

LEGAL DESCRIPTION

ALL THAT PART OF THE N.E. 1/4 OF SECTION 10, T27S, R1W OF THE 6TH P.M., SEDGWICK COUNTY, KANSAS, LYING NORTH AND EAST OF THE MISSOURI-PACIFIC R/W AS NOW LOCATED ACROSS THE N.E. 1/4 OF SAID SECTION 10.

OWNER

DONALD E. UNCAPHER
2155 N. HOOVER
WICHITA, KANSAS 67212

DATE OF SURVEY
OCT. 26, 1983

BENCH MARK

CITY OF WICHITA DISC, 30'N. & 37'E. OF ℄ 21ST AND HOOVER. ELEV. 139.99 CITY DATUM. TO CONVERT SPOT ELEV'S. TO MSL, ADD 13000

ENGINEER

THOMAS C. RUGGLES, P.E.
518 N. TERRACE
WICHITA KS 67208