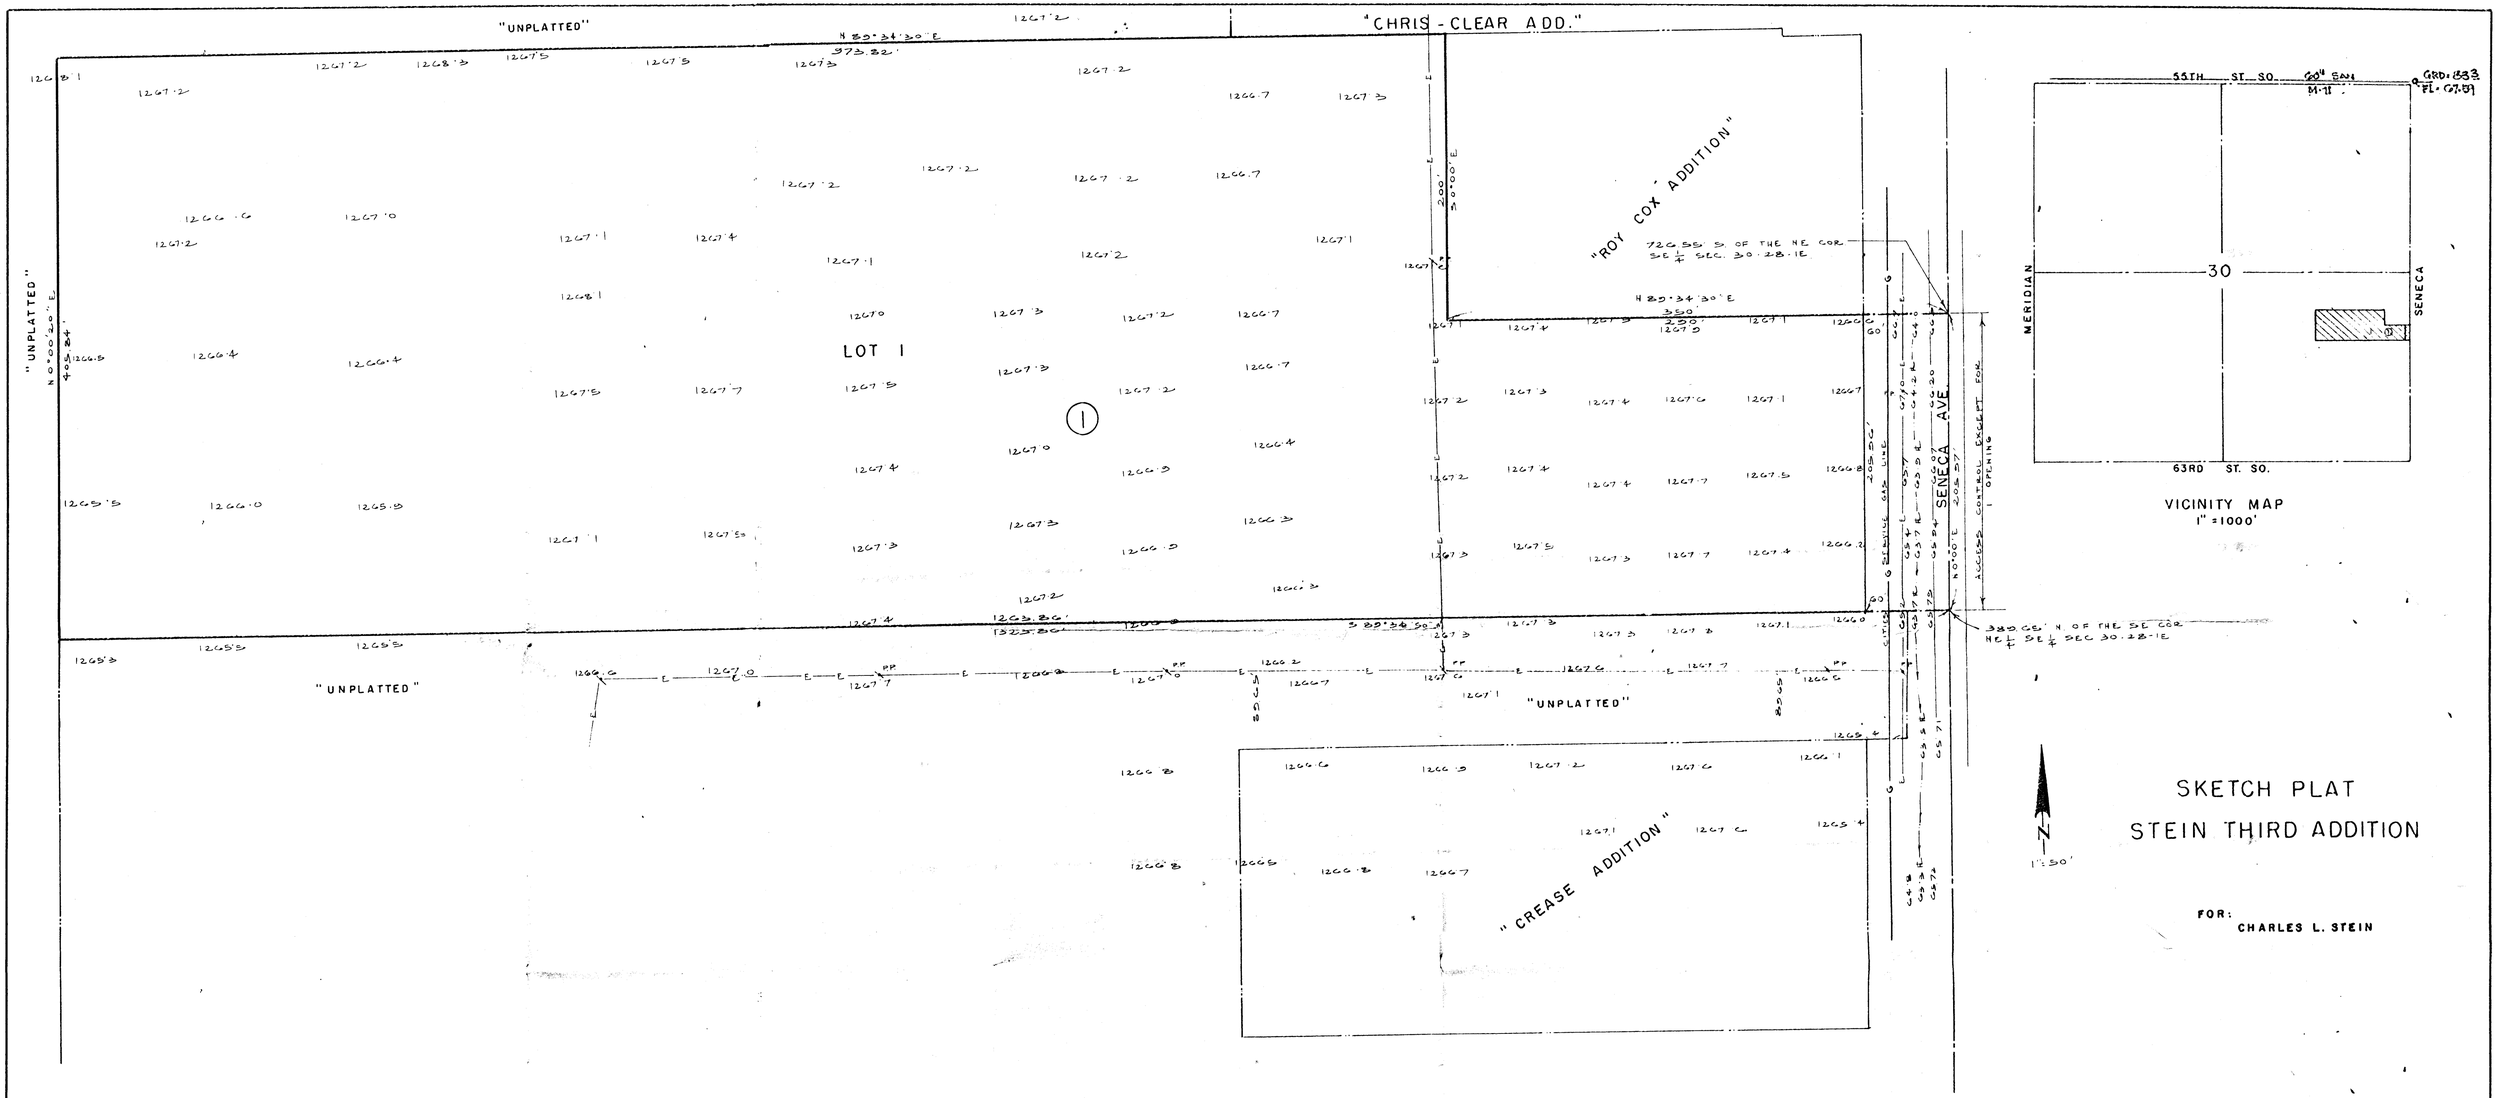

SKETCH PLAT
STEIN THIRD ADDITION

FOR:
CHARLES L. STEIN

B. M.: ELEV. 1264.50 - B.R. SPIKE IN H.L.P. 50' SW OF THE SE COR. OF SEC. 30-28-1E.

TOPO MADE JUNE 18, 1981.

LOWELL D. HIGH, L.S.
OCTOBER 28, 1983