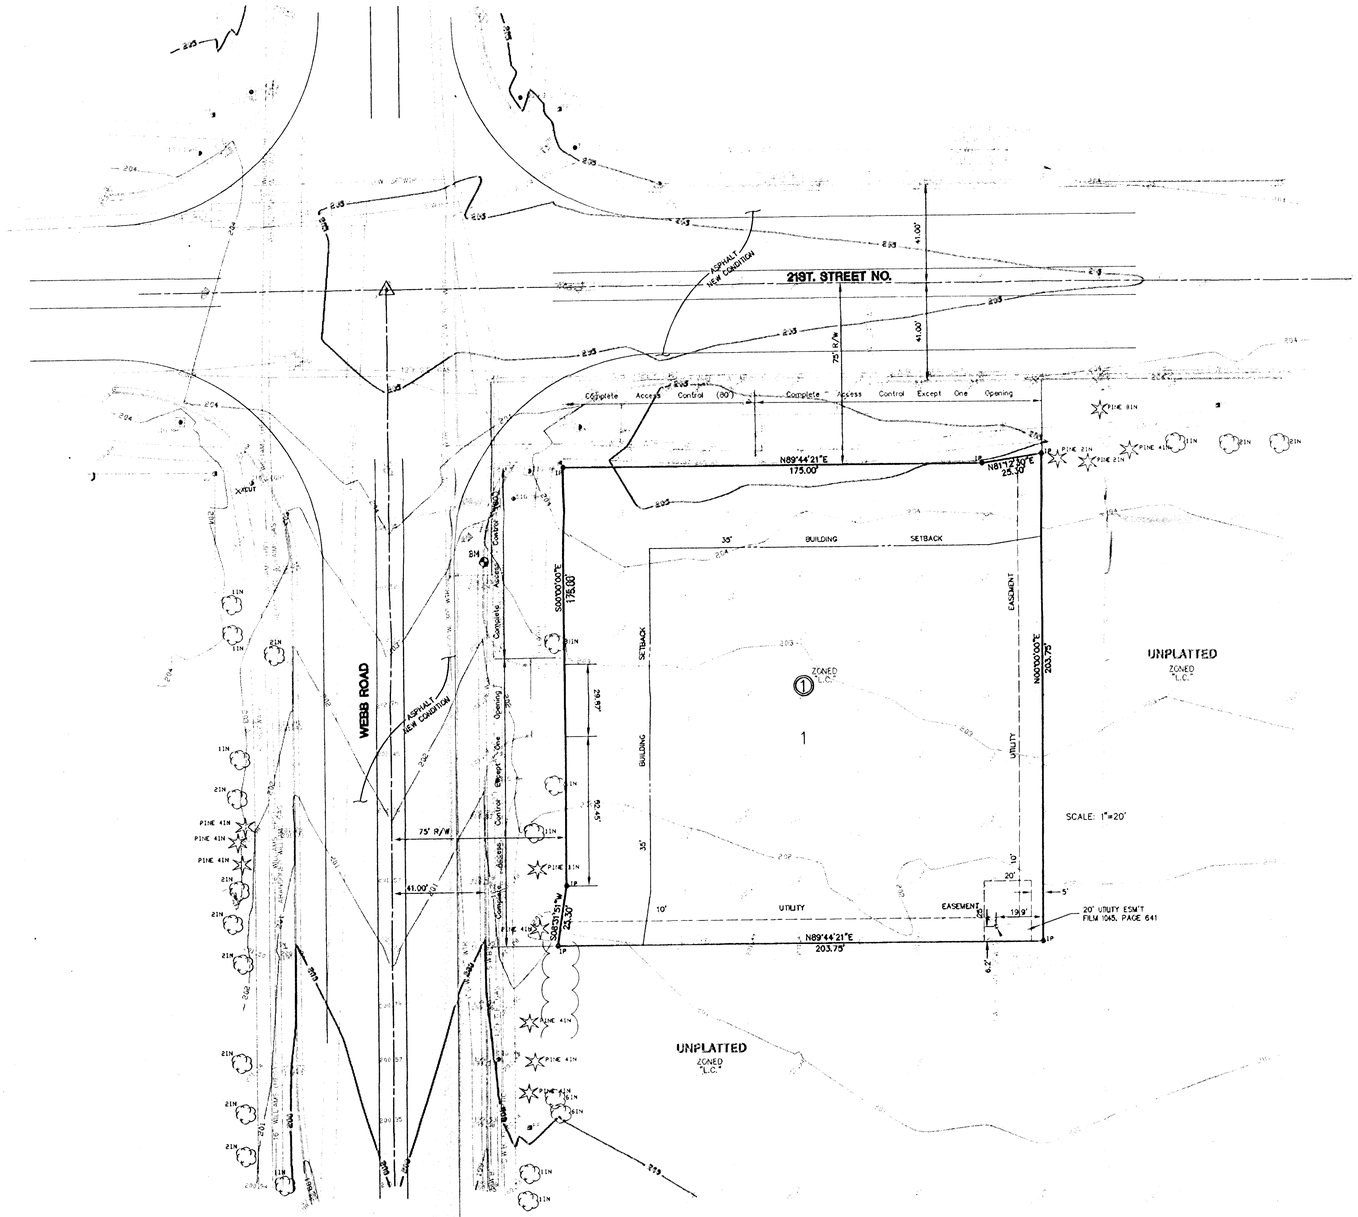

TOTAL PETROLEUM
PROJECT NAME

SKETCH PLAT

DESIGN TITLE

GJA DESIGN	GJA DRAWN BY:
GJA CHECKED BY:	12/6/94 DATE
SKETCH JOB NO.	1 / 1 SHEET/OF

MID-KANSAS ENGINEERING
CONSULTANTS, INC.
411 N. WEBB ROAD
WICHITA, KS. 67206
316-684-9600