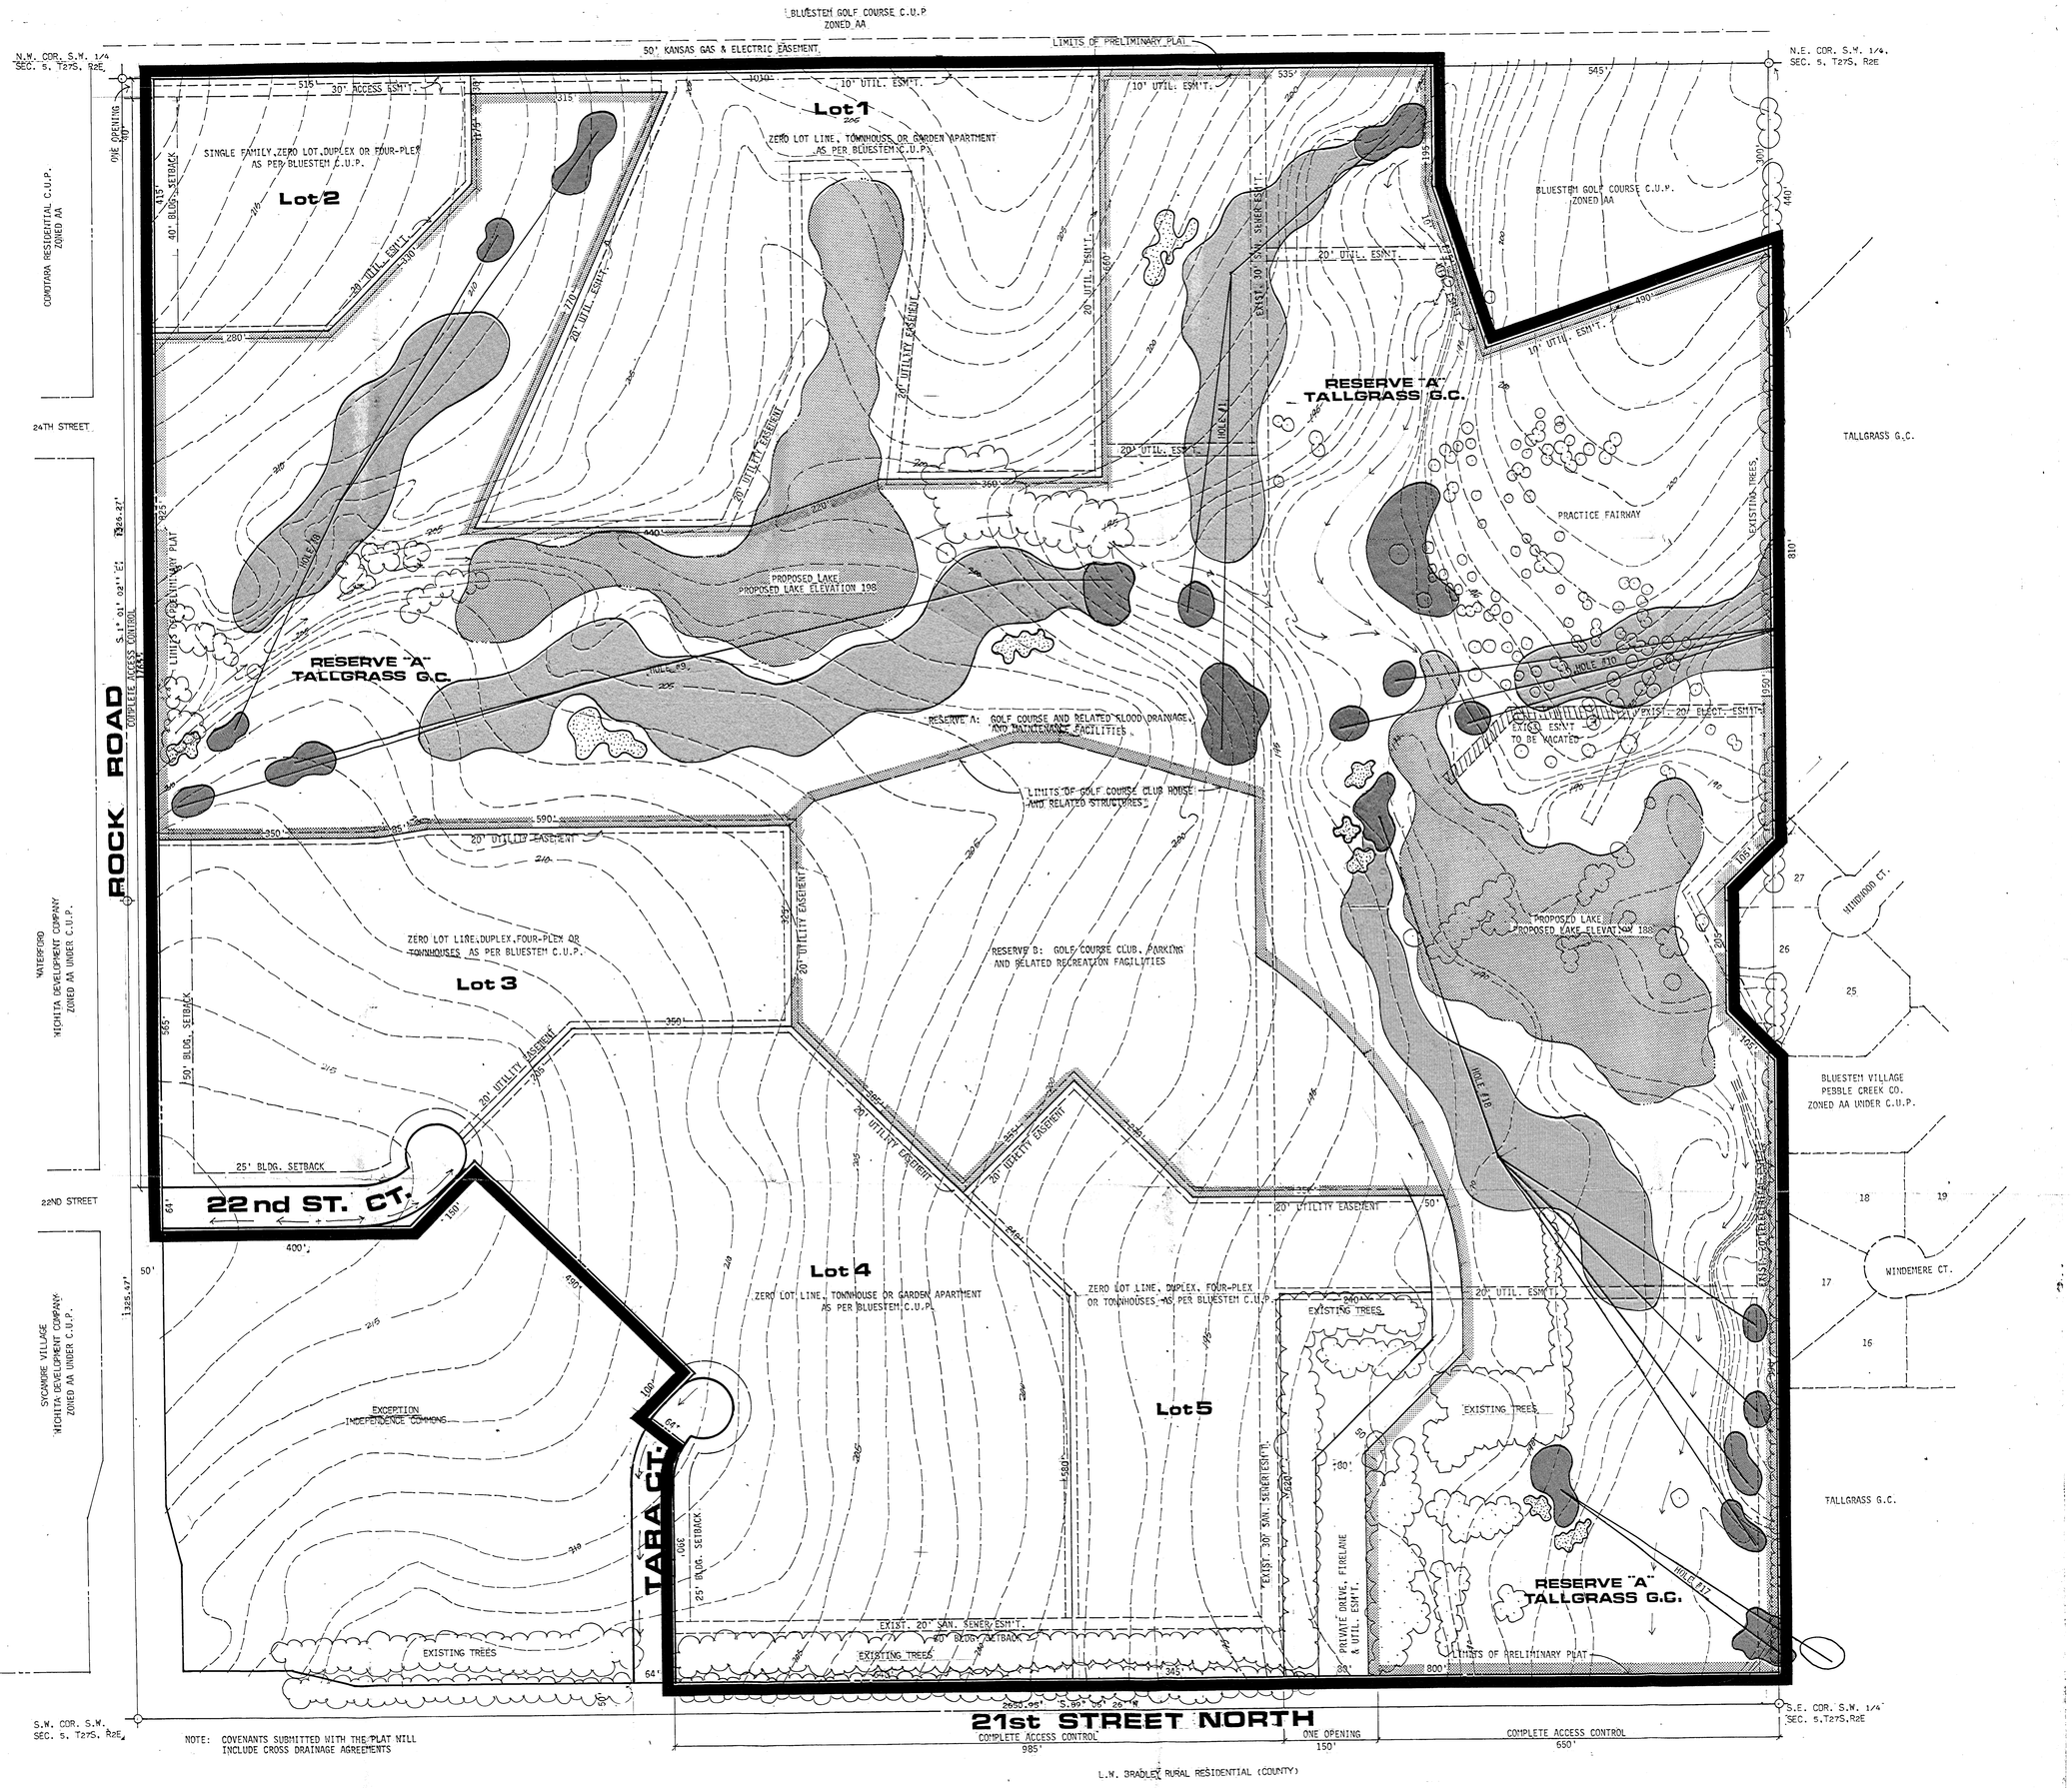

NOTE: COVENANTS SUBMITTED WITH THE PLAT WILL INCLUDE CROSS DRAINAGE AGREEMENTS

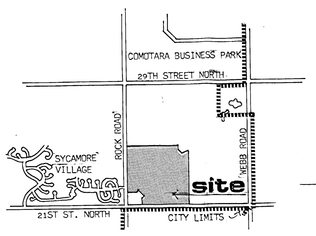

LOCATION MAP

TALLGRASS

PRELIMINARY PLAT

WOODLANDS

OWNER: PEBBLE CREEK CO., 1900 AMIDON, WICHITA, KS.

INDEX ELEVATIONS ARE BASED ON CITY OF WICHITA DATUM

DATE: JULY 9,1980

200' 100' 50' 0' 100' 200' CONTOUR INTERVAL 1'

Van Doren - Hazard - Stallings
Architects · Engineers · Planners
Topeka · Wichita · Minneapolis

BILL G. YUNG DESIGN
1355 NORTH WACO WICHITA, KANSAS 67203 316-264-0676