GENERAL PROVISIONS

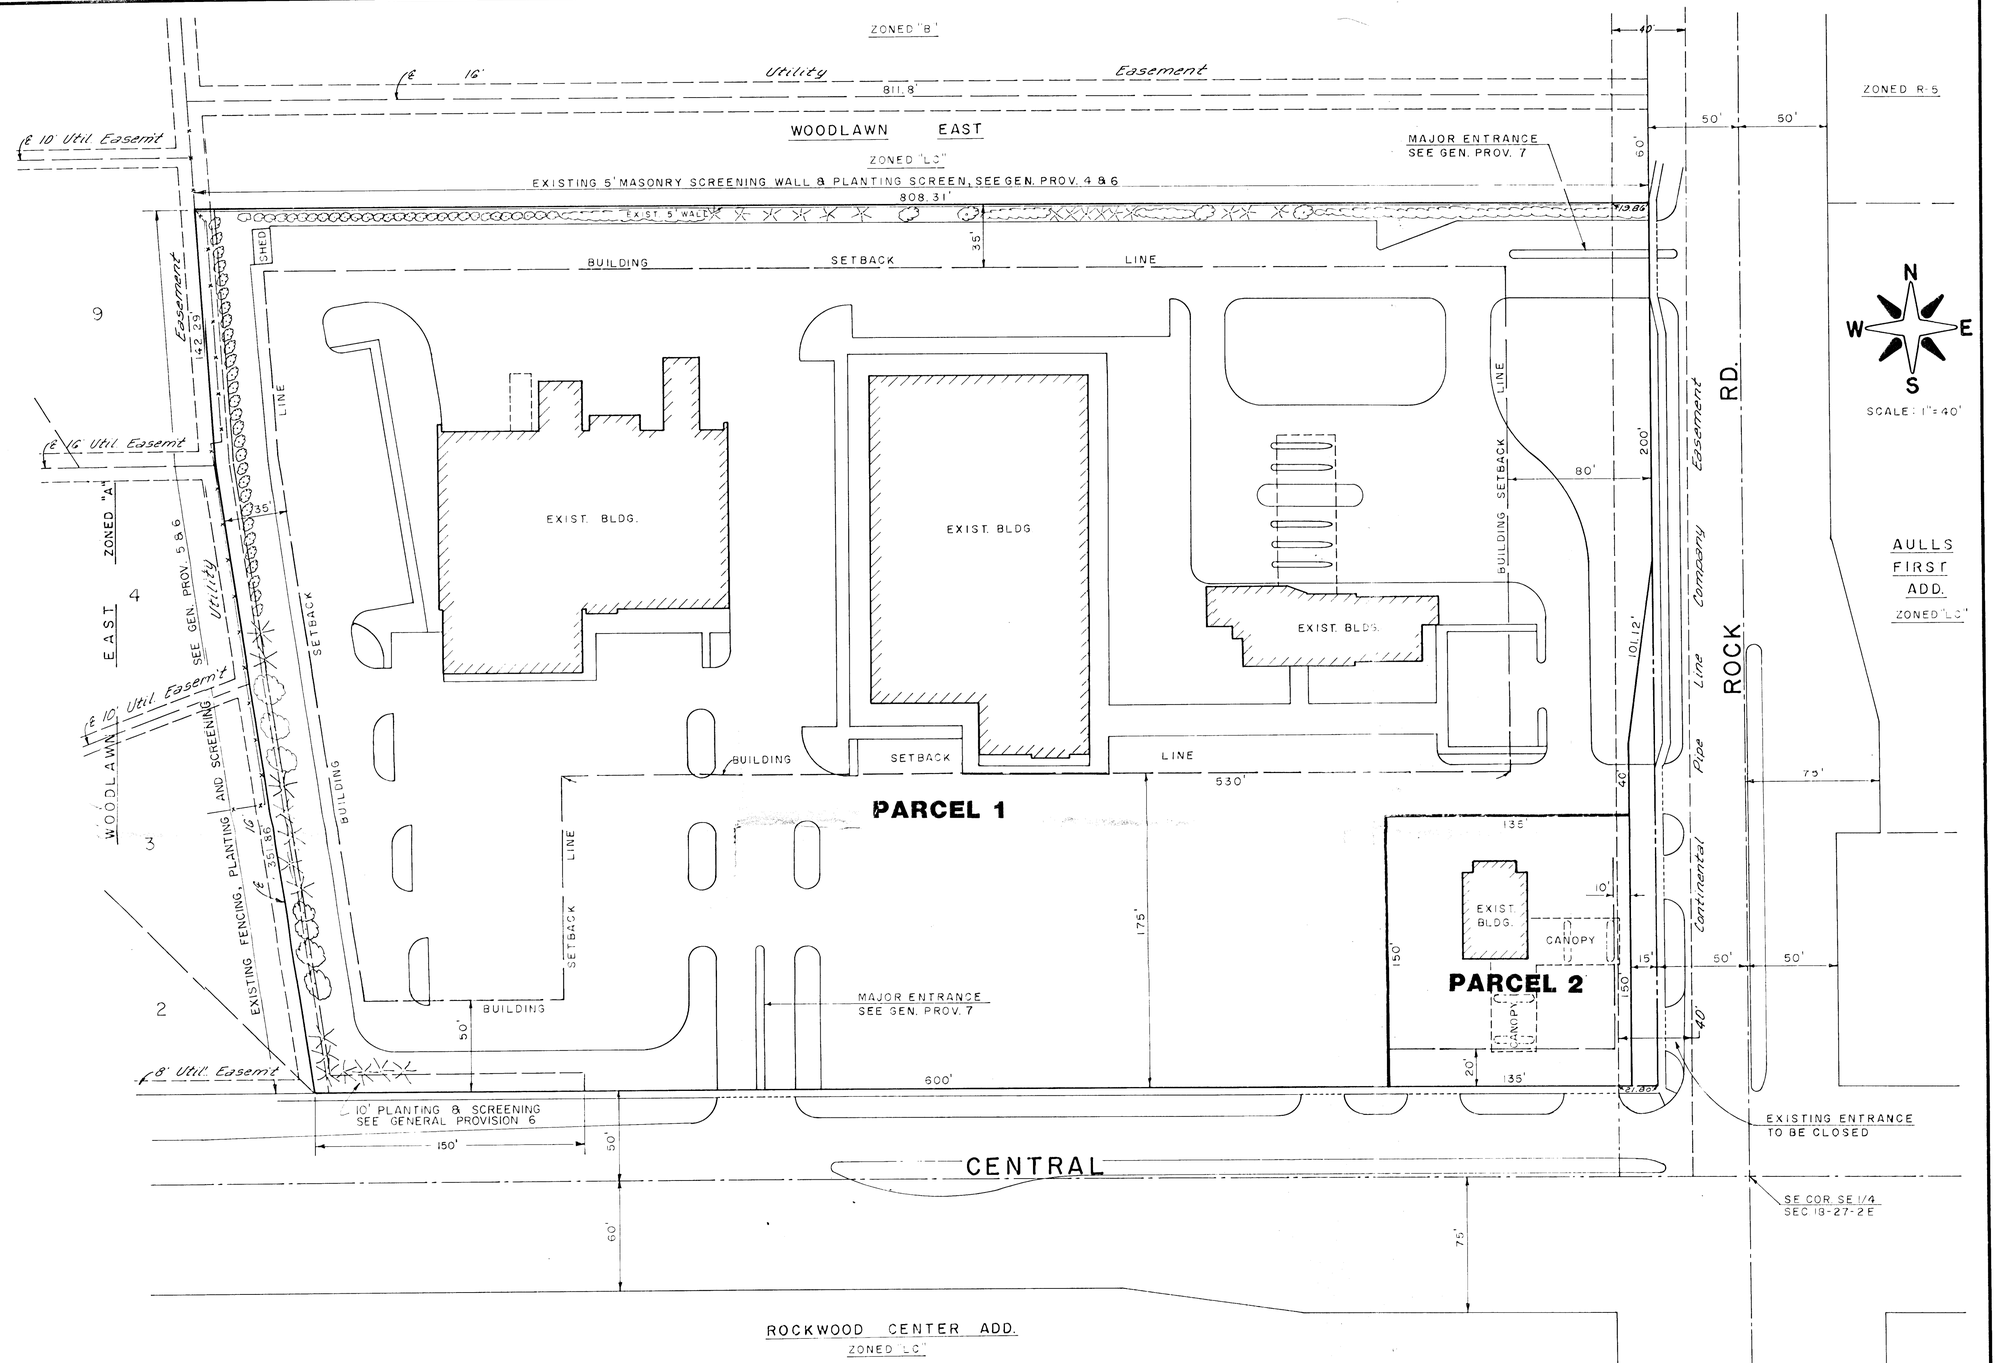

AMENDED COMMUNITY UNIT PLAN FOR

MORRIS TOWN

(FORMERLY WOODLAWN EAST, DP-5)

10 26 87

BAUGHMAN COMPANY, P.A.
SURVEYING & ENGINEERING
316/262-7271 • 315 ELLIS • WICHITA, KANSAS 67211