"SPRAY LAKE"
AN ADDITION TO
SEDGWICK COUNTY, KANSAS

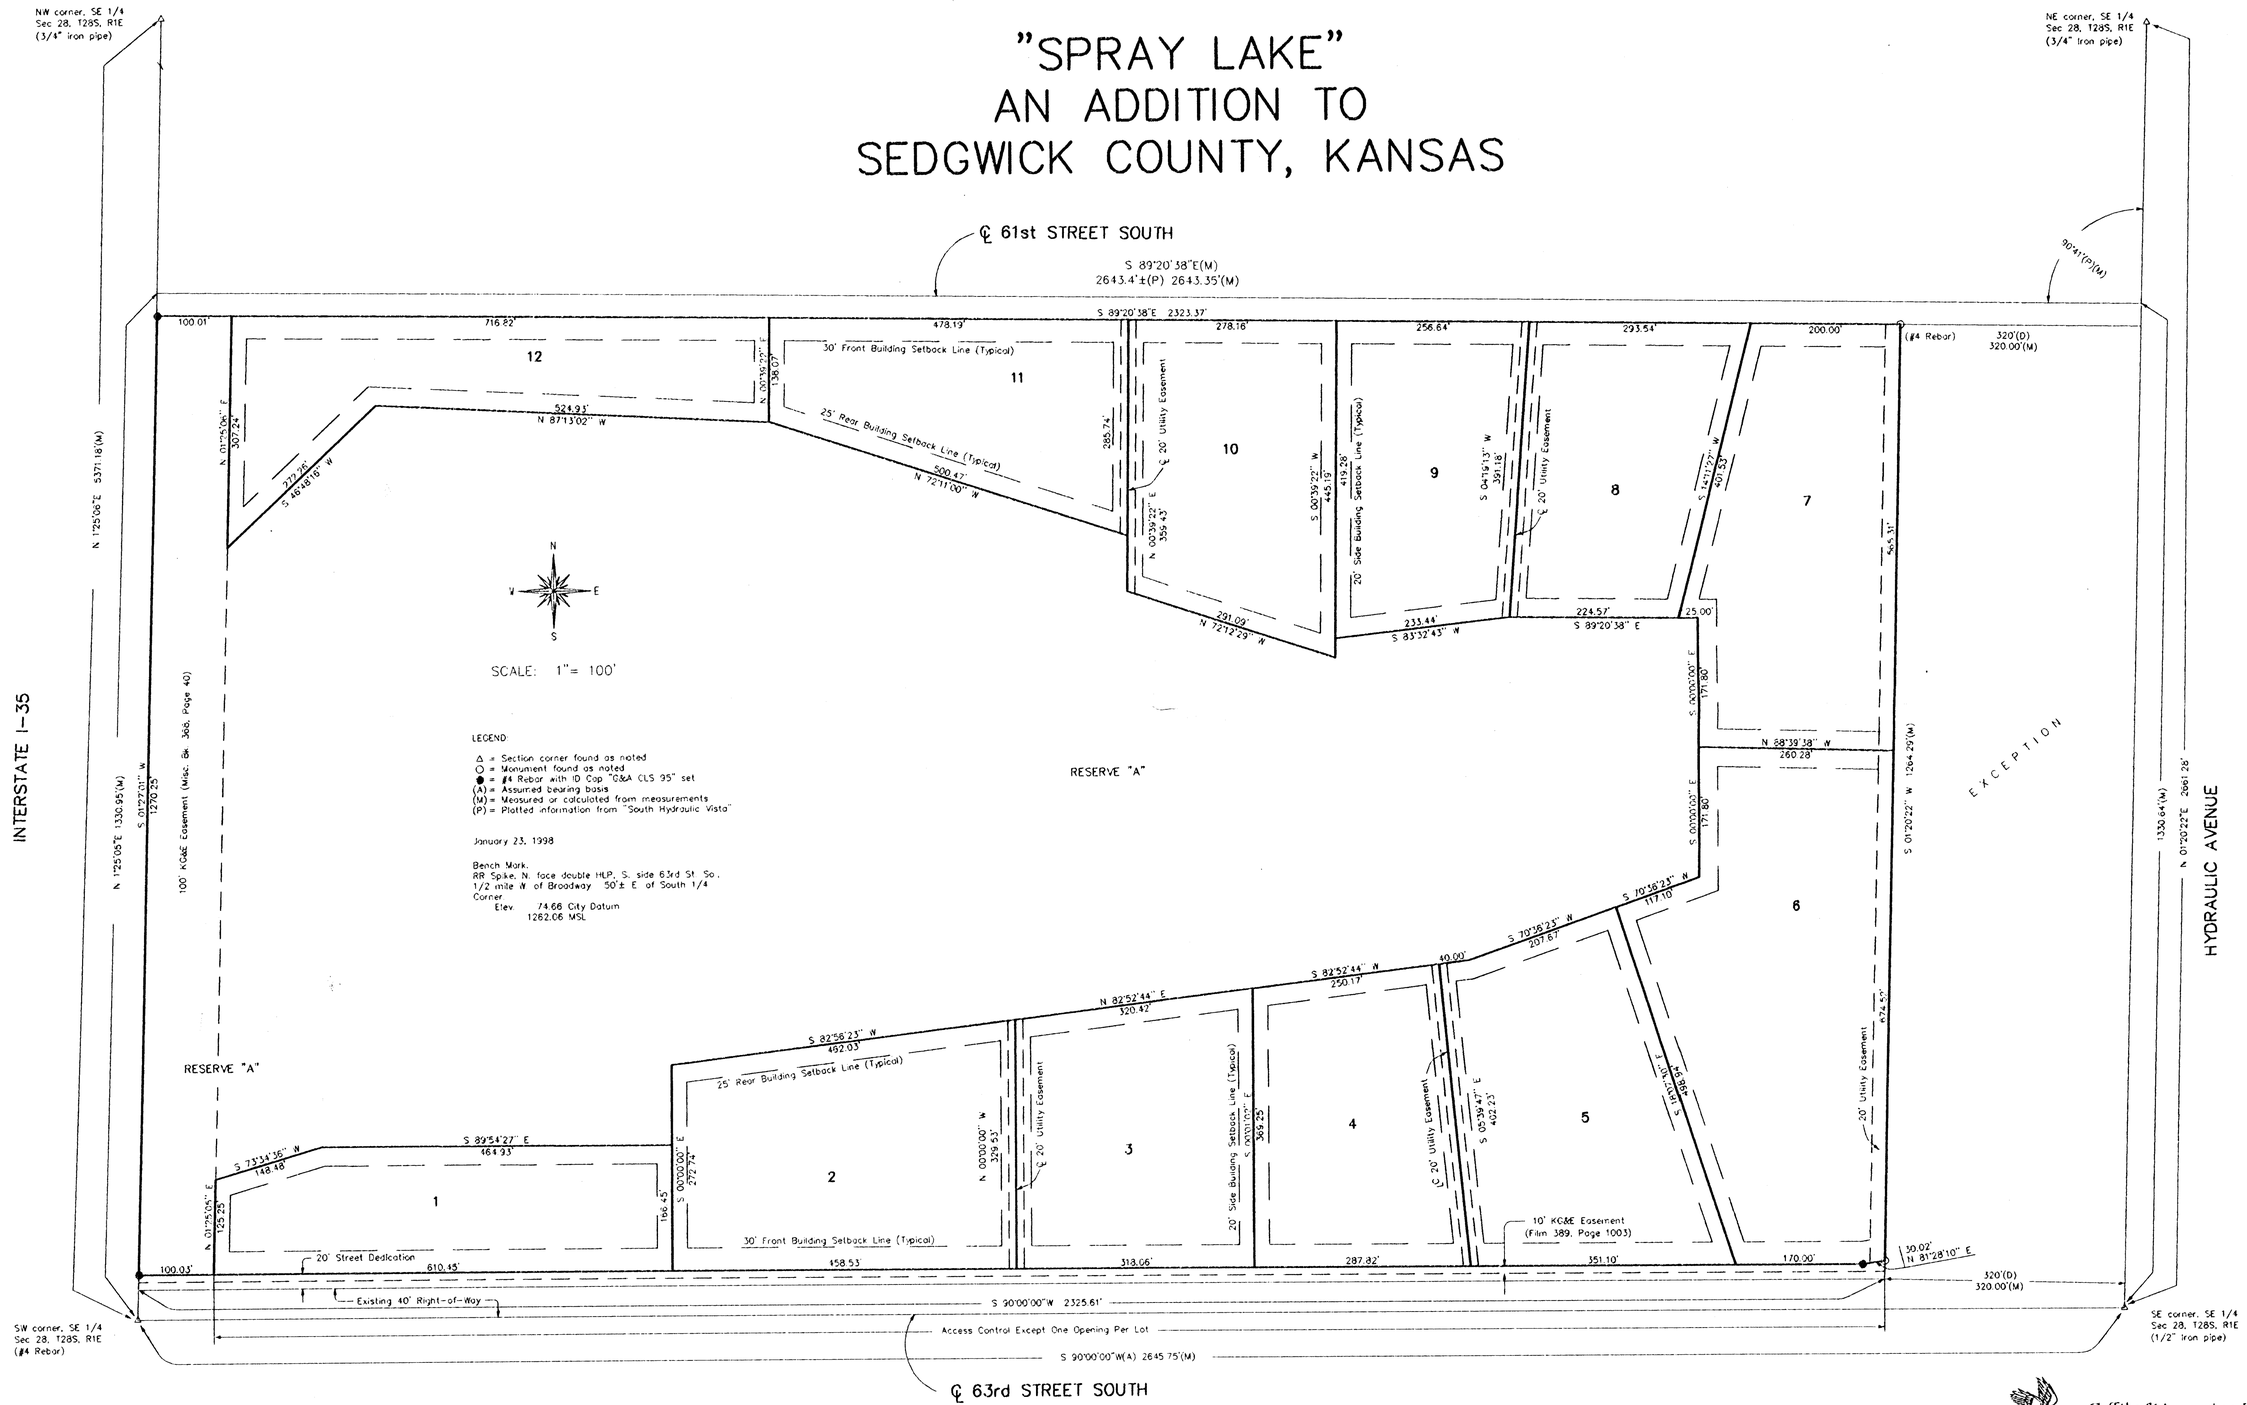

Griffiths & Associates, Inc.
Land Surveyors
638 N. Ohio
Wichita, KS 67214
(316) 267-2900
Fax (316) 267-0080